
©Mesh Architects
This drawing is copyright and must not be reproduced without permission. Do not scale this drawing. Any discrepancies must be reported immediately. Party Wall issues are the responsibility of the client - please refer to specialist advice or visit www.gov.uk/party-walls-building-works for more information.

0 5m
scale at 1:100

Materials


- (A) Existing stonework
- (B) Existing roof tiles
- (C) Existing render
- (D) Existing UPVC doors and windows
- (E) Stonework to match existing
- (F) Roof tiles to match existing
- (G) Render to match existing
- (H) Dark grey metal cladding
- (I) Aluminium framed doors and windows
- (J) New rooflights
- (K) Glass balustrade

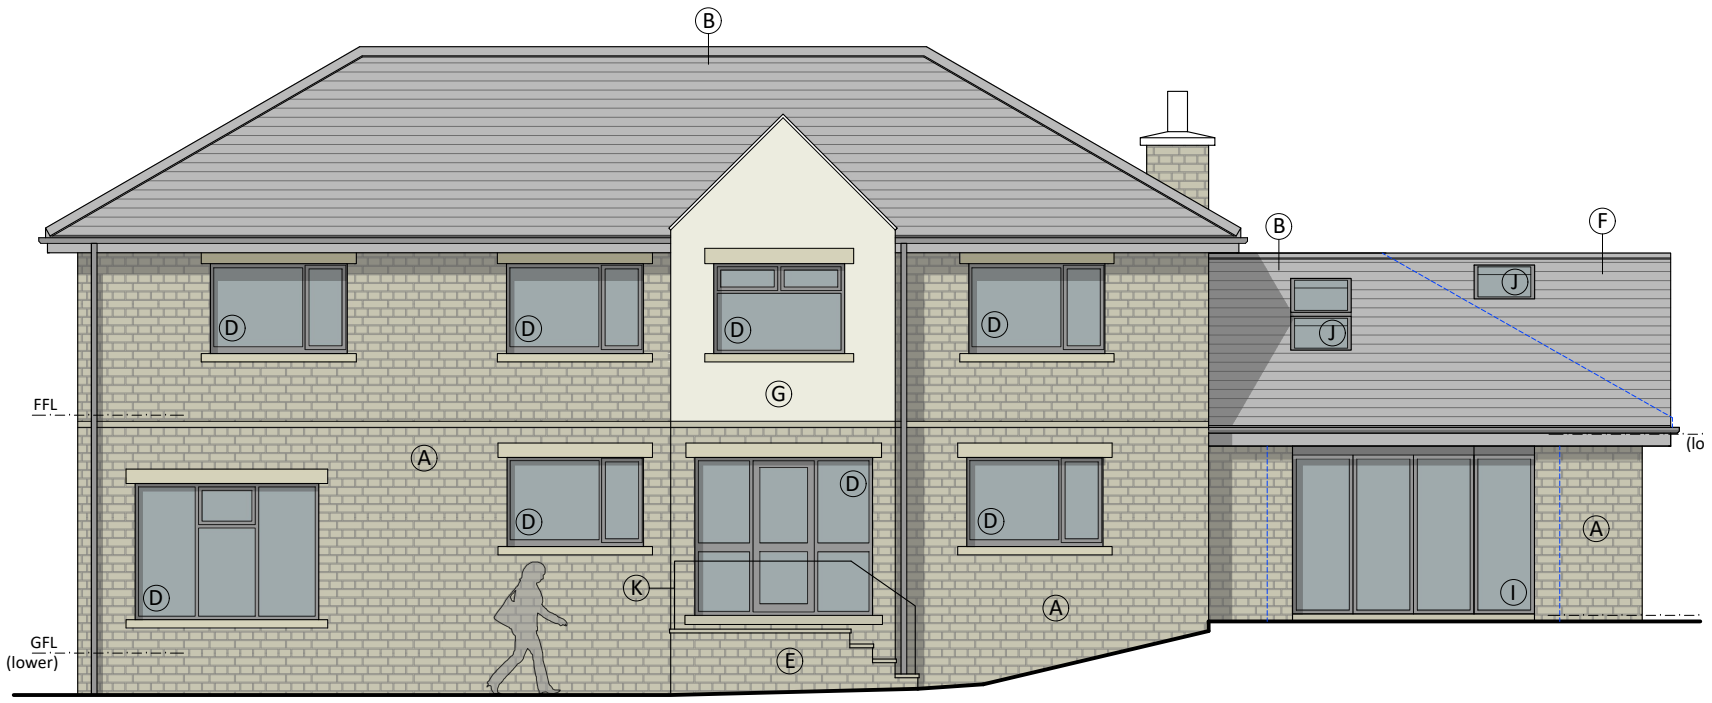

1 | SOUTH ELEVATION
SCALE 1:100



2 | NORTH ELEVATION
SCALE 1:100

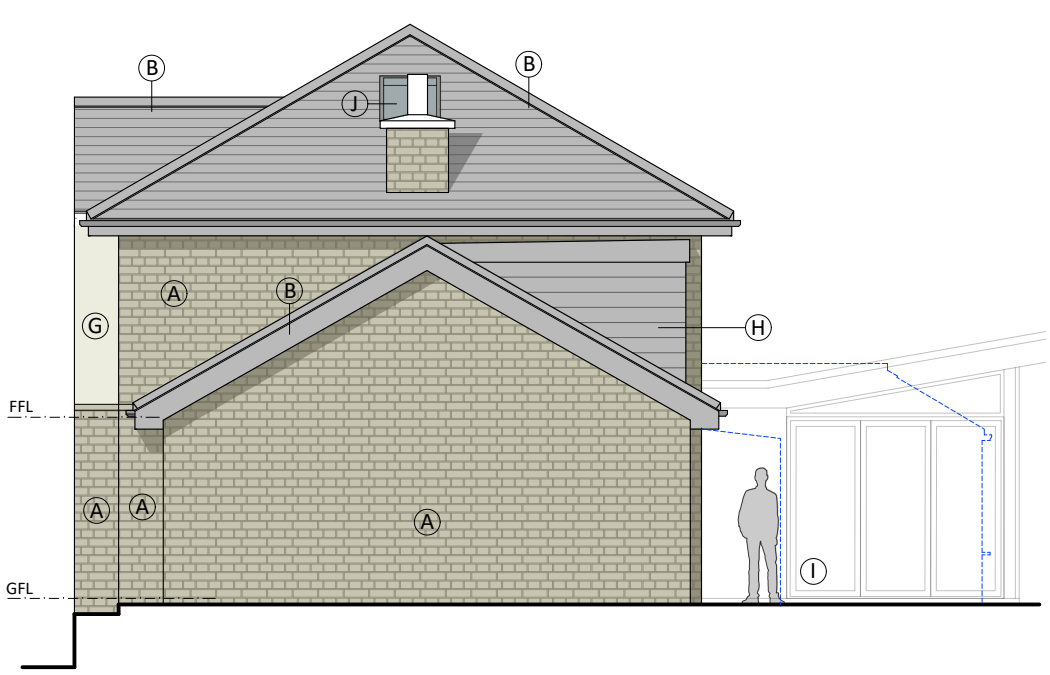

3 | EAST ELEVATION
SCALE 1:100



4 | WEST ELEVATION
SCALE 1:100

Rev.	Description.	Initial.	Date.
A	Elevation views names amended	DH	11/04/23

mesh ARCHITECTS
31 Harrogate Road, Chapel Allerton, Leeds, LS7 3PD
www.mesharchitects.co.uk

Client
Mr & Mrs Twist

Project
House Extension and Internal Alterations
93 Birchencliffe Hill Road
Huddersfield
HD3 3NJ

Drawing Title
Elevations
as Proposed

Scale @ size
1:100@A3

Job No. 293
Dwg No. (PL)007
Revision A

Date Nov 2022
Status PLANNING
Drawn XW
Checked IC