


Read in conjunction with Specification
All work to comply with Building Regulations
Do not scale form drawing and check all governing dimensions on site.

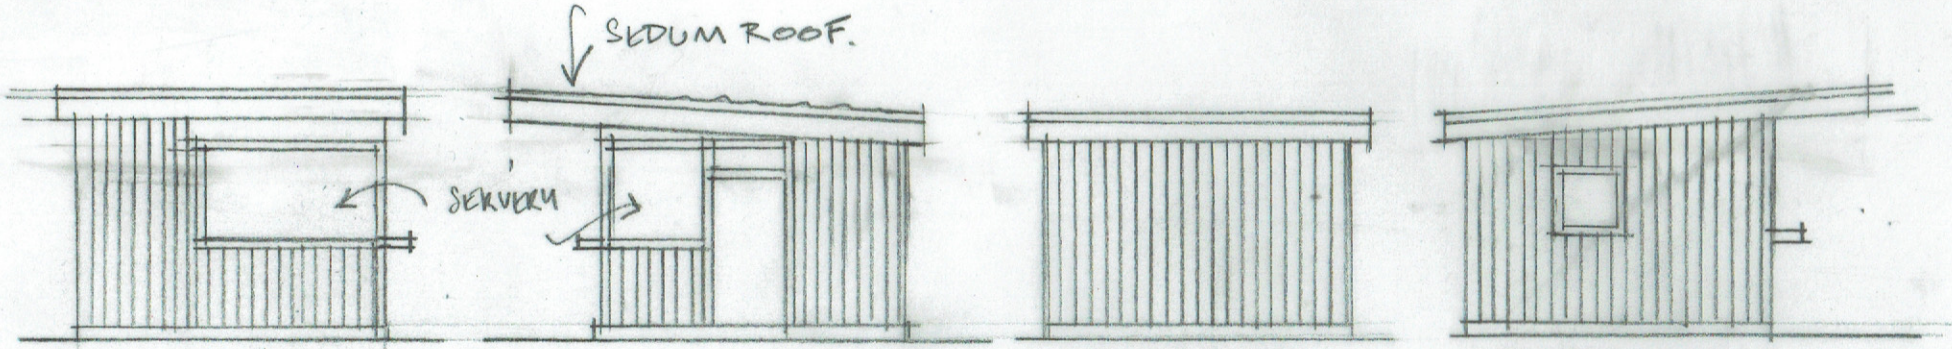

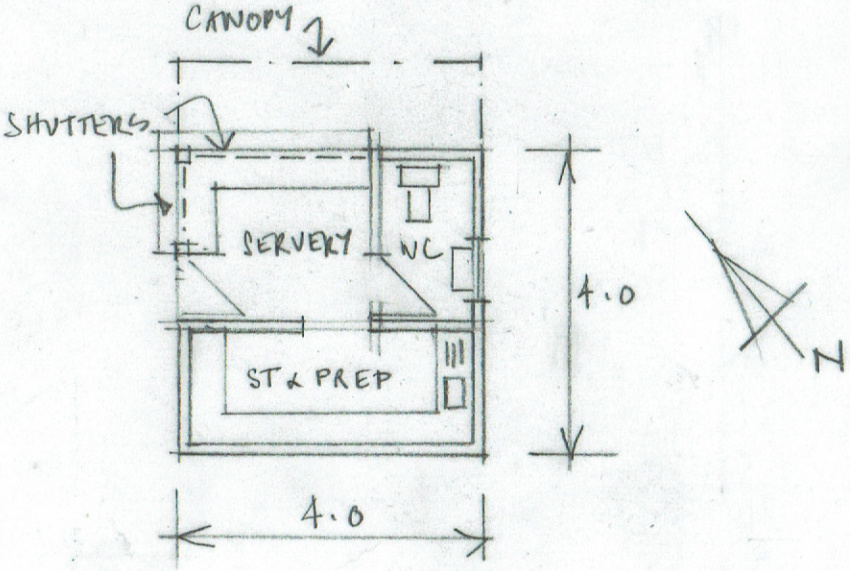

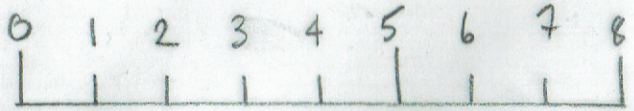

Project	PROPOSED HOLIDAY UNITS AT HOLMBRIDGE
Client	S.B. HOMES LTD
Drawing	KIOSK : PLANS AND ELEVATIONS
Scale	1:100 AT A4
Date	2.03.23
Dwg No	2020 628 05
Rev	A

William Best RIBA
The Chapel House
22 Pole Gate
Scammonden
West Yorkshire
HD33FW
Tel 01484 845896

REV A 8/03/23 SEDUM ROOF ADDED