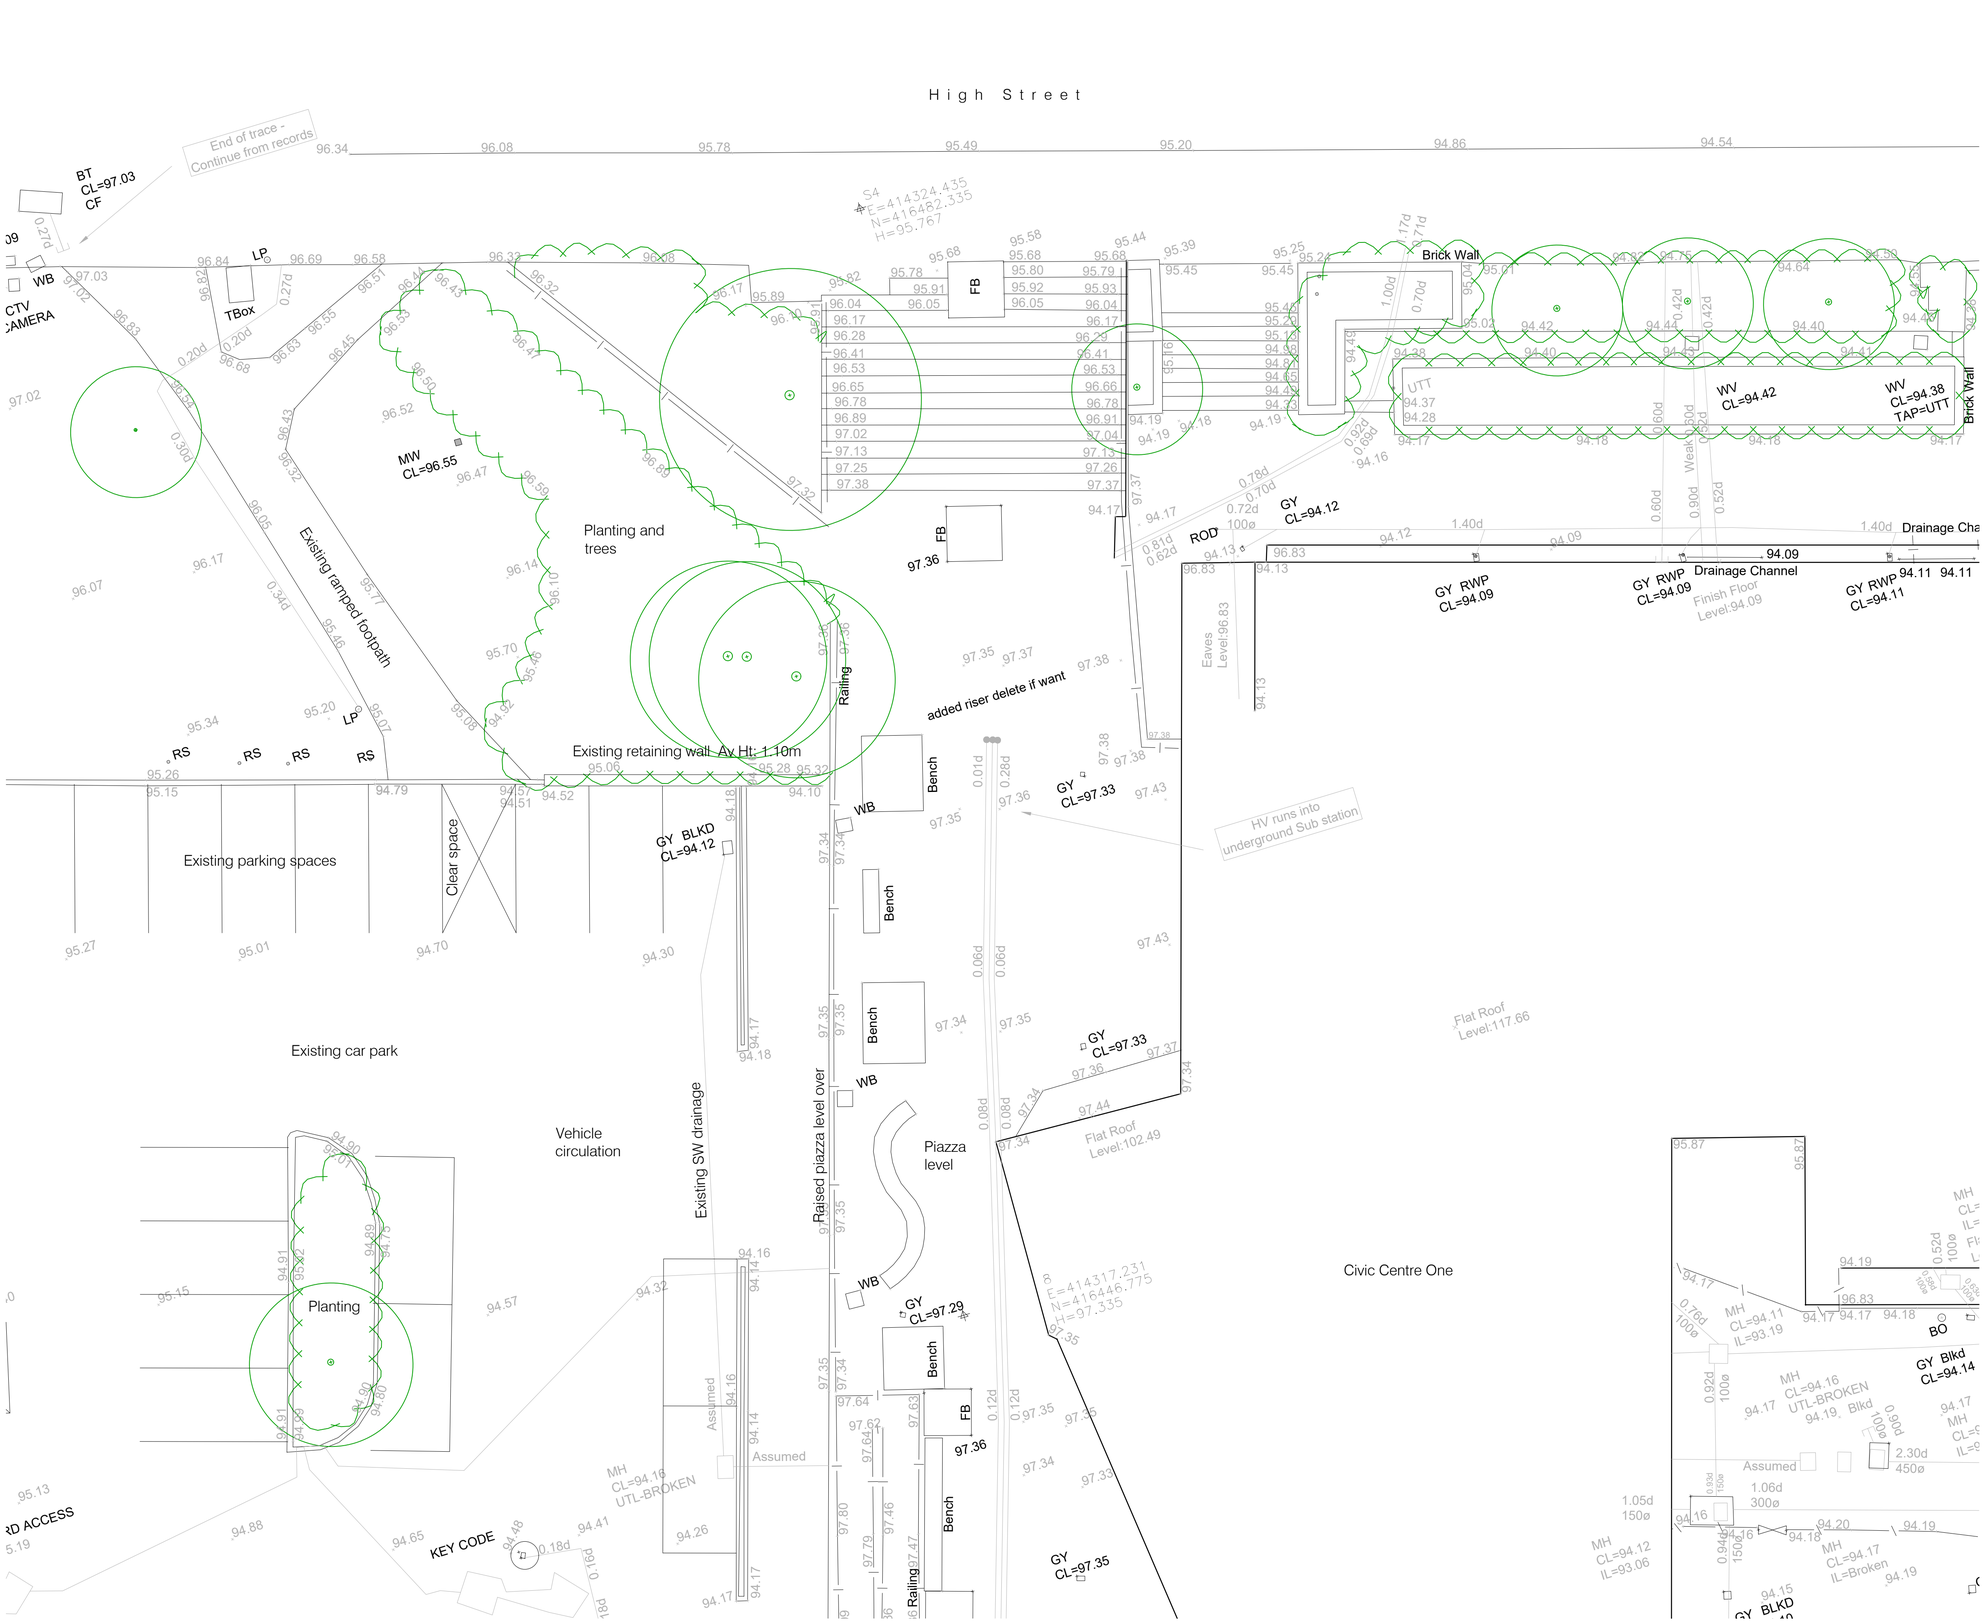

0 2 4 6 8 10m

(1:100 Scale)

N

ALL PROPOSALS SUBJECT TO STRUCTURAL ENGINEERS GUIDANCE

ALL DIMENSIONS TO BE CHECKED ON SITE PRIOR TO ANY CONSTRUCTION WORKS

ALL PROPOSALS SUBJECT TO BUILDING CONTROL & PLANNING APPROVAL

Existing Site Plan

Scale 1:100

Kirklees COUNCIL
Economy & Skills

Civic Centre III
Market Street
Huddersfield
HD1 2EY
T: 01484 221000
E: prp@kirklees.gov.uk
www.kirklees.gov.uk

Client

Kirklees Council

Project

Civic Centre One

Drawing Title

Existing Site Plan

Drawn		Checked
LF	Apr'23	
Project Number		Issue Status
CLA320000		INFORMATION
Drawing Number	Revision	Scale	
PL01		as shown	A1

Cad Ref g:\teleman\sirfiles\cla320000\2170 cda client design advisor\cc drawings\ref drawings\civic centre one - generator drawings

This drawing is to be read in conjunction with all other drawings and contract documents issued. All dimensions must be checked and verified on site before commencing any works.

This drawing is copyright and remains the property of Kirklees Council.