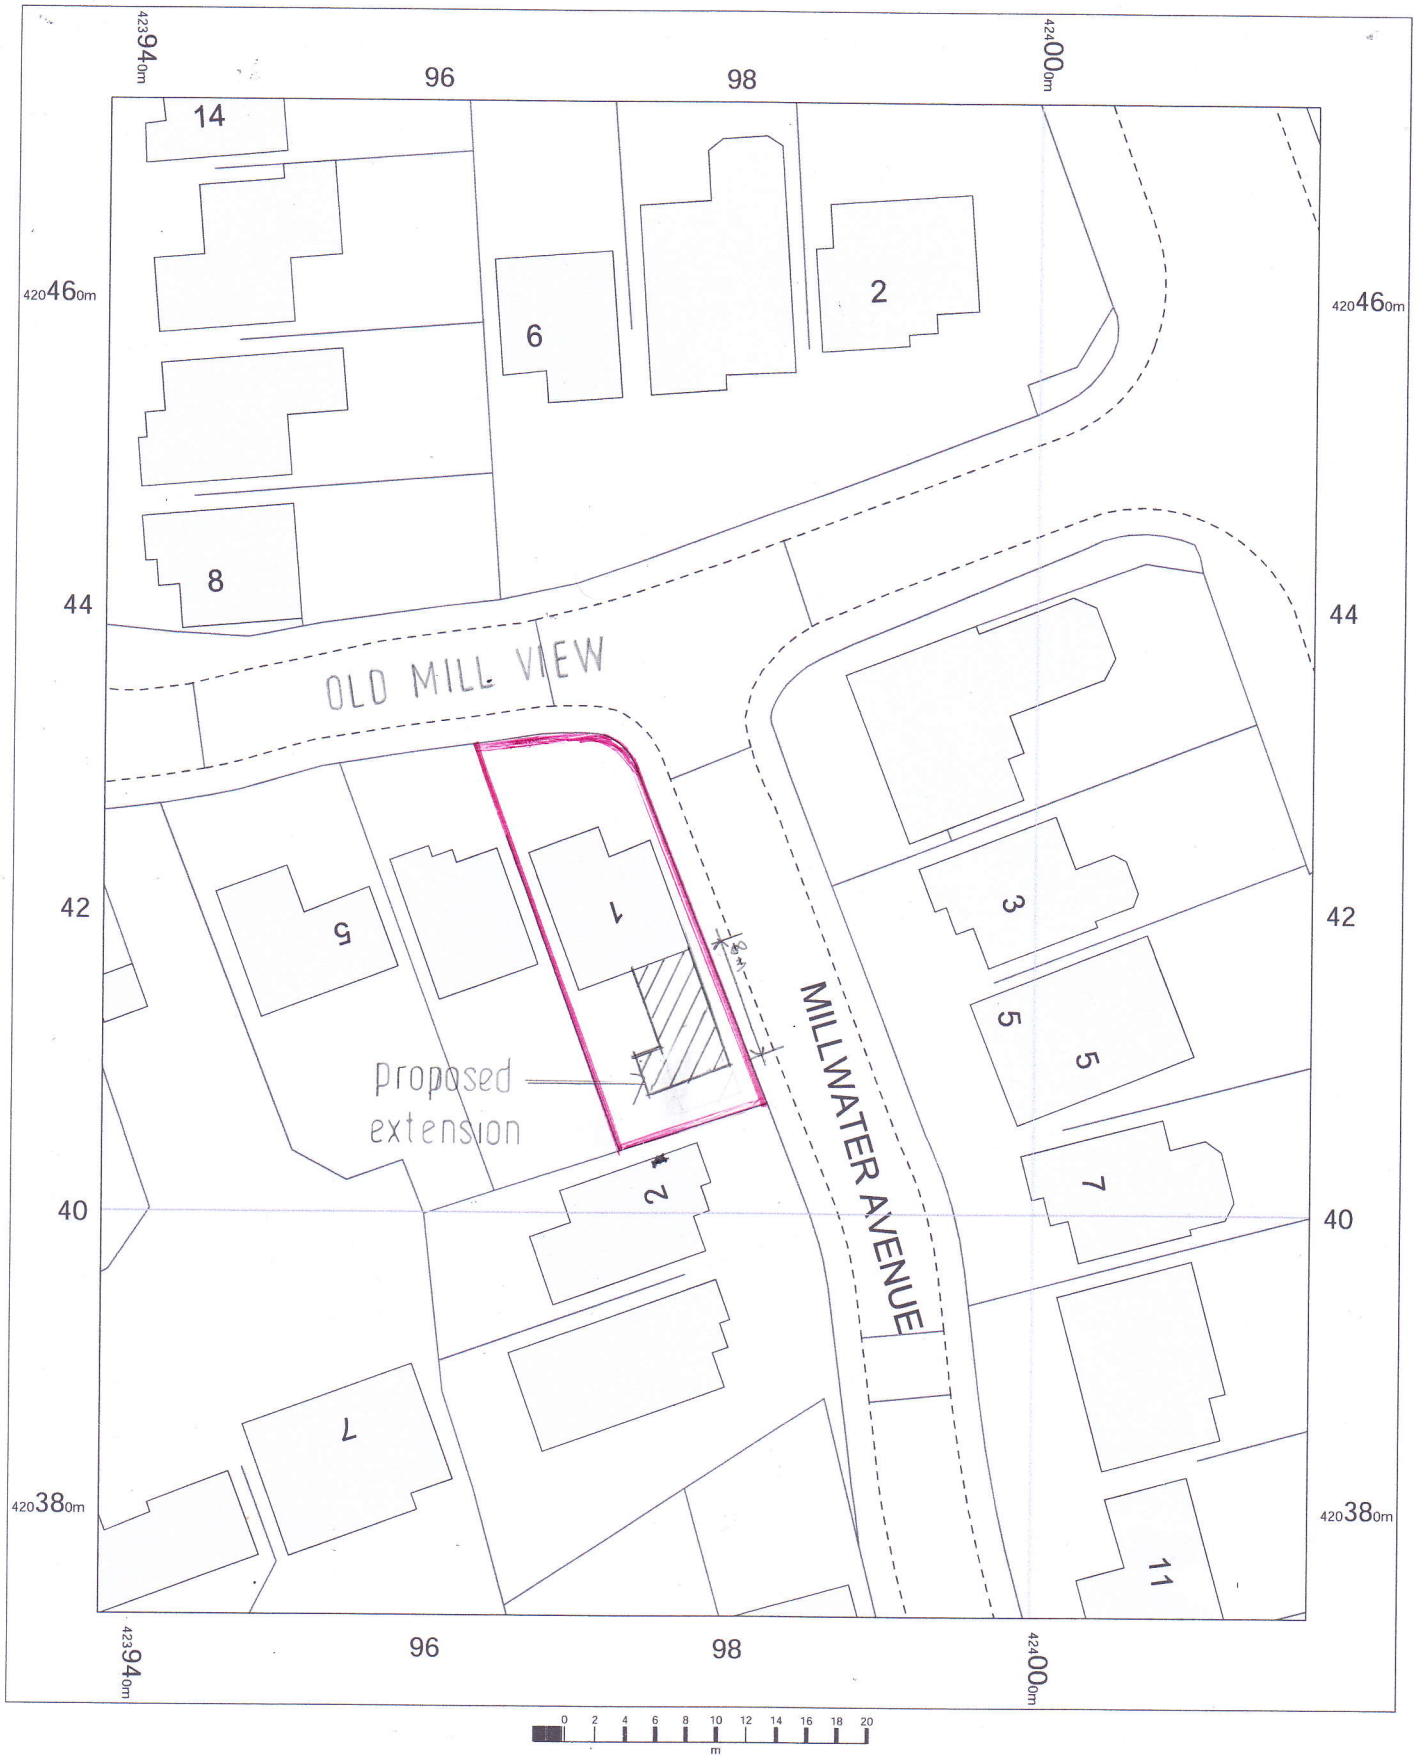


OS MasterMap 1250/2500/10000 scale
Thursday, January 19, 2023, ID: BW1-01081763
maps.blackwell.co.uk

1:500 scale print at A4, Centre: 423978 E, 420423 N

©Crown Copyright Ordnance Survey. Licence no. 100041041

N

BLACKWELL'S
MAPPING SERVICES
www.blackwellmapping.co.uk
TEL: 0800 151 2612
maps@blackwell.co.uk