
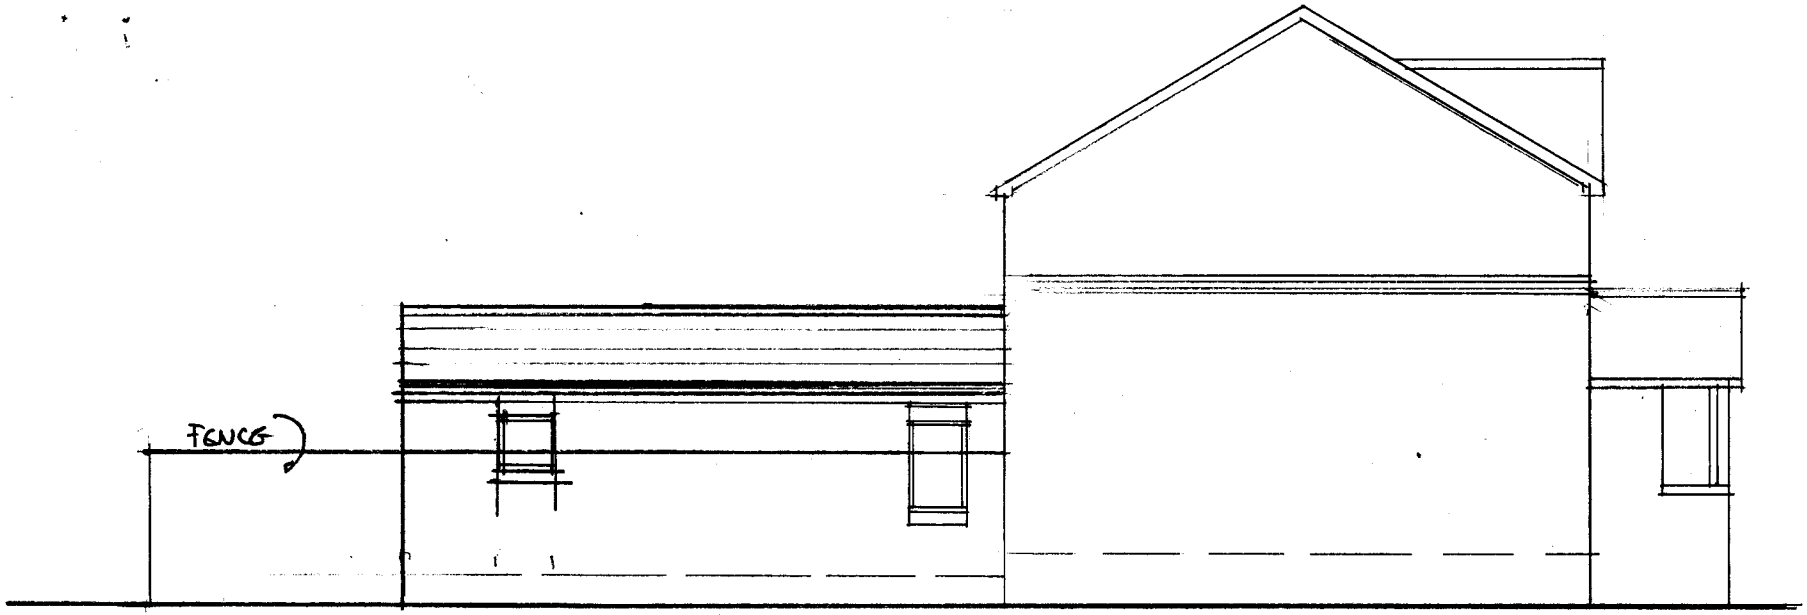


EAST

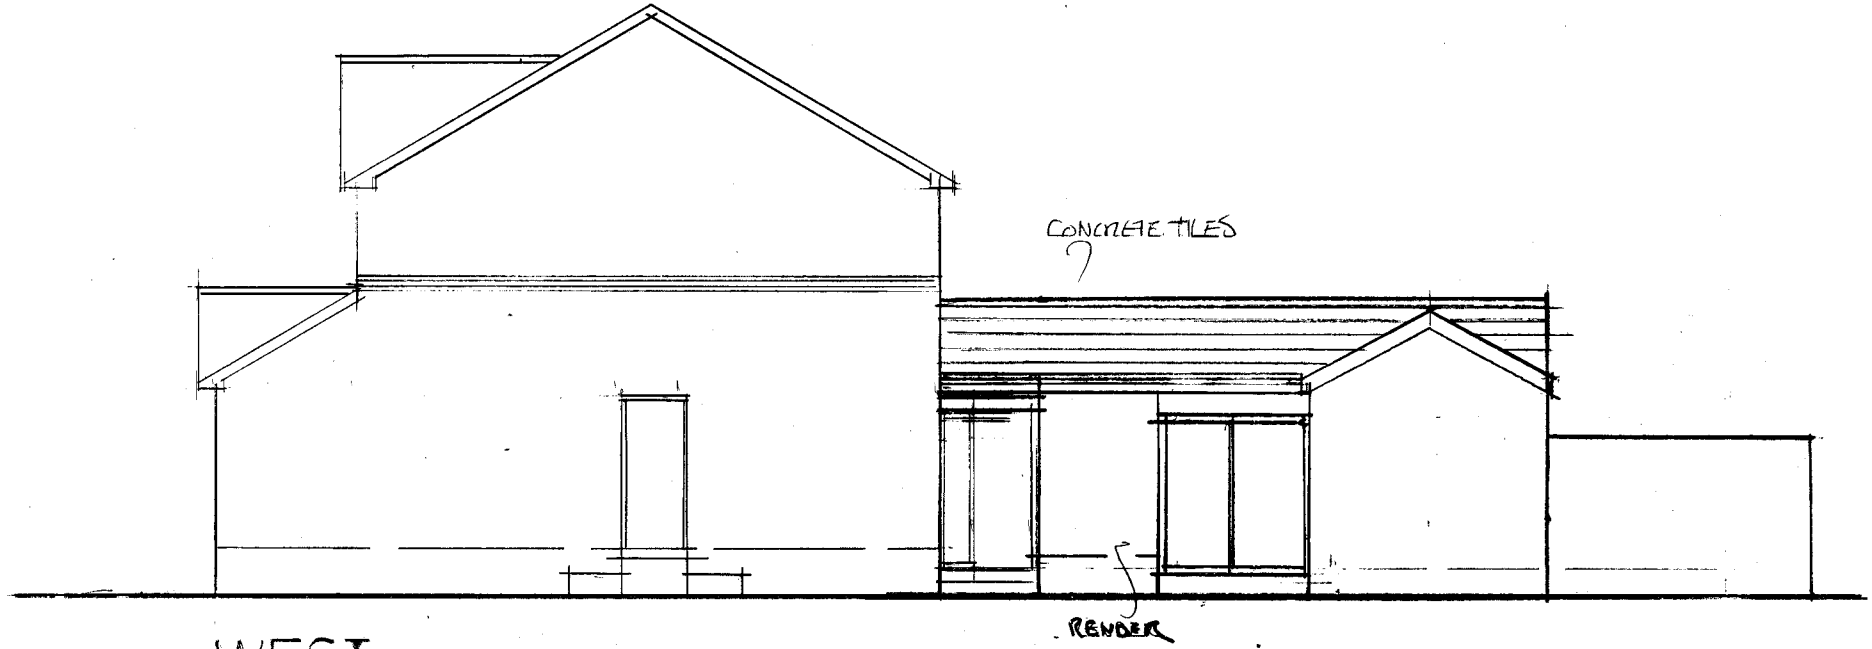

WEST

PROPOSED ELEVATIONS 1:100

593.6A