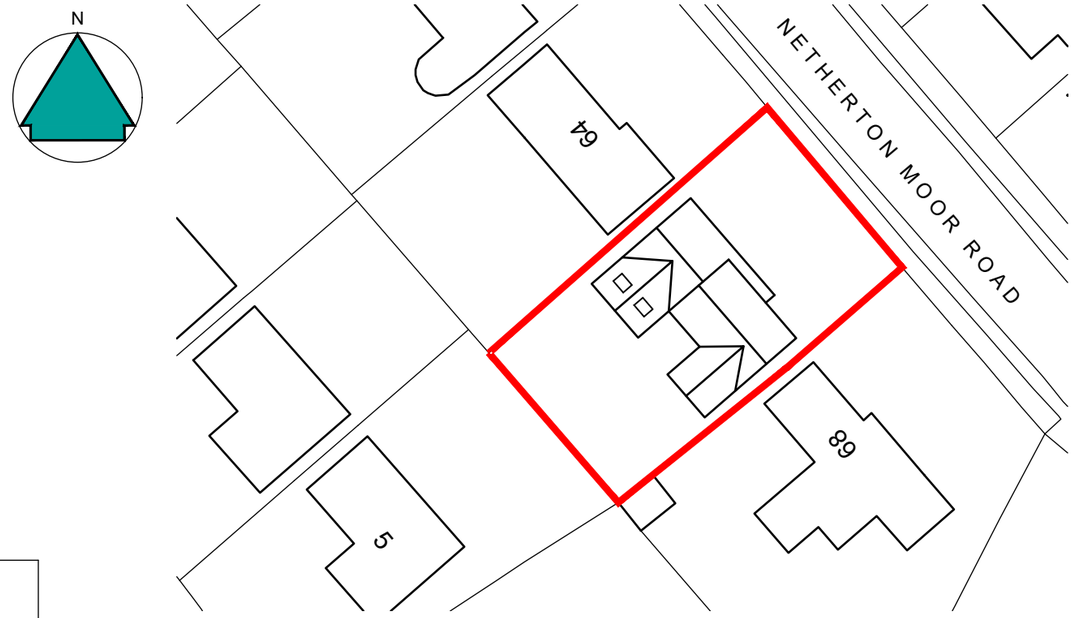

Block Plan - 1:500

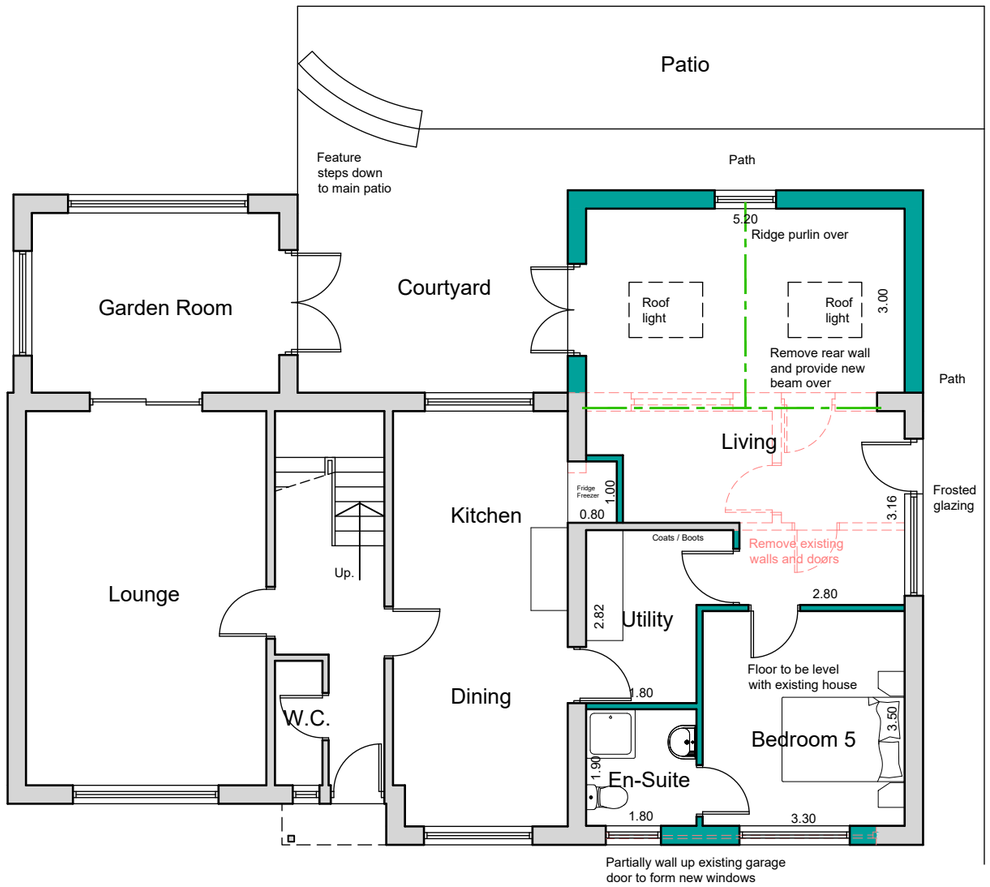

Ground Floor Plan

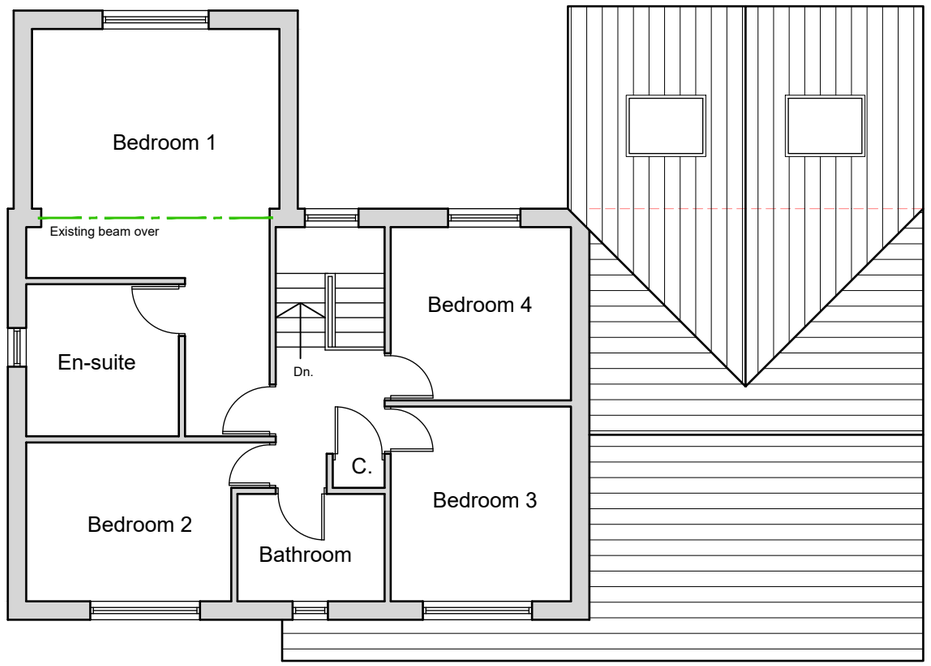

First Floor Plan

Scale 1:100

0 1 2 3 4 5 10 15

NOTES

This drawing has been prepared specifically for the purpose of obtaining Planning and or Building Regulations Approval. Its suitability for other purposes without additional supplementary details and specifications cannot be guaranteed.

All dimensions are to be checked on site, any discrepancies are to be reported to the designer before work commences. Use only figured dimensions.

All structural components shown are indicative only. Details / calculations of structural members are to be provided by the Structural Engineer.

This drawing is not to be copied or divulged to a third party without written permission.

Heneghan ARCHITECTURE
enquiries@heneghanarchitecture.com
www.heneghanarchitecture.com

Revisions

P01	Preliminary Issue	15.03.23
P02	Client amendments	28.03.23
P03	Minor amendments	31.03.23
P04	Minor amendments	06.04.23

Project:

Garage Conversion and Single Storey Extension

at 66 Netherton Moor Road
Netherton
Huddersfield

for Mr & Mrs. Bourke

Proposed Plans and Block Plan

Purpose of issue: PLANNING

Drawn	DRH
Date	March 2023
Scales	1:100 @ A3
Drawing No.	2311 - 0301 - P04