No part of this drawing may be reproduced without prior written permission.

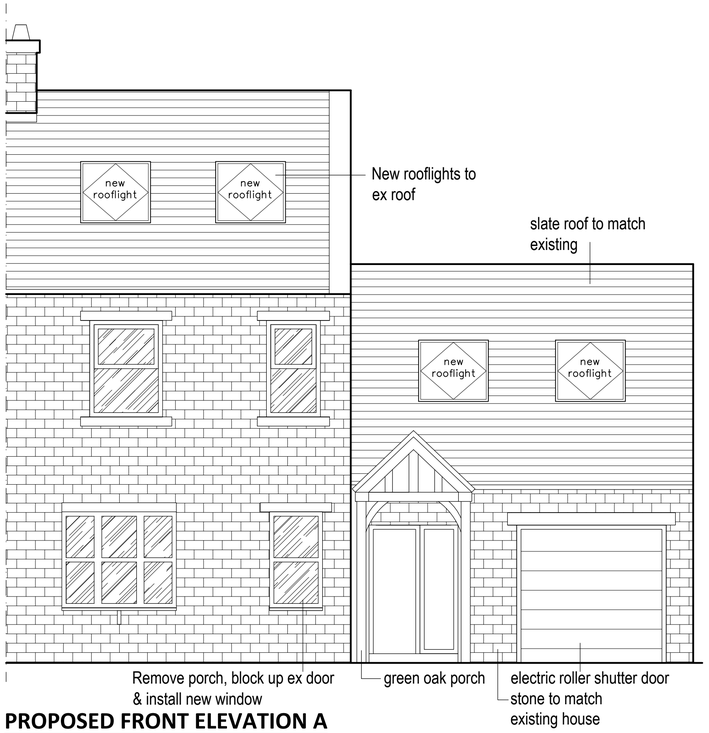

PROPOSED FRONT ELEVATION A

SCALE 1:50

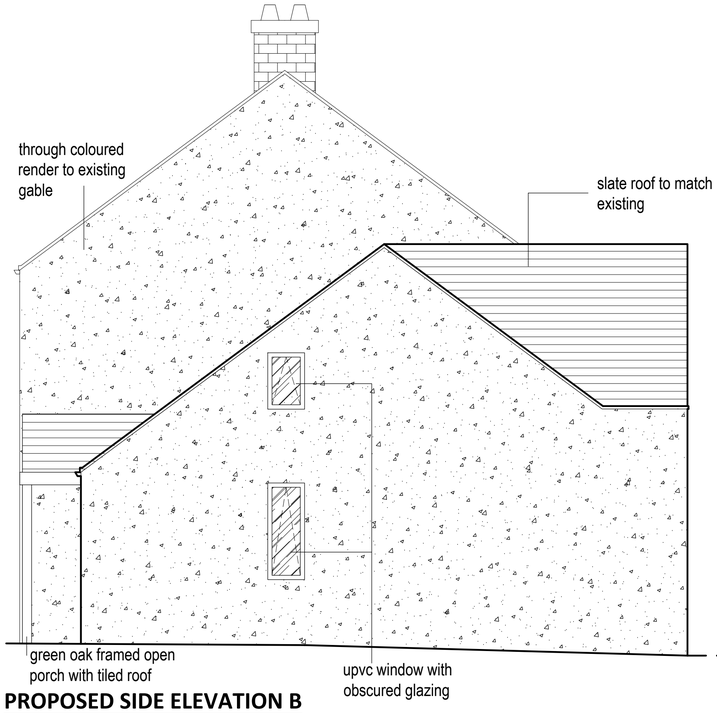

PROPOSED SIDE ELEVATION B

SCALE 1:50

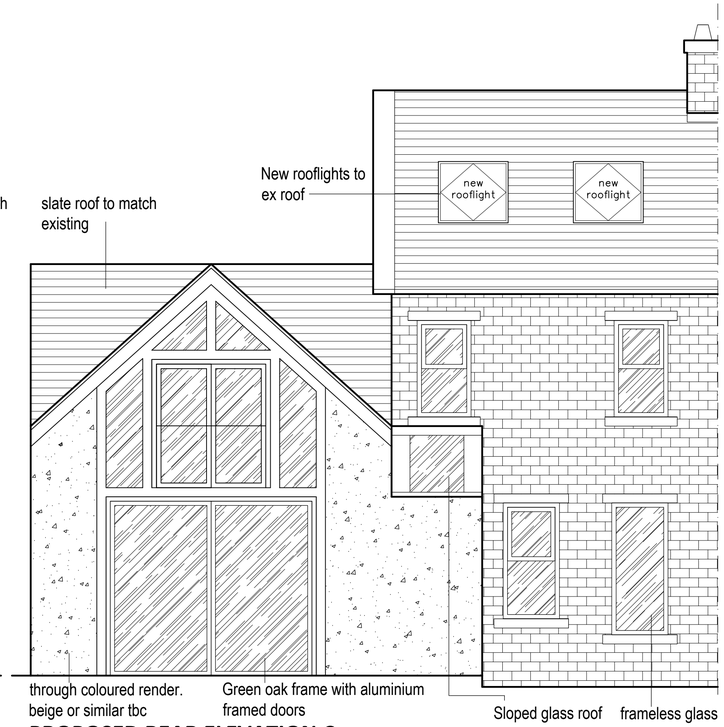

PROPOSED REAR ELEVATION C

SCALE 1:50

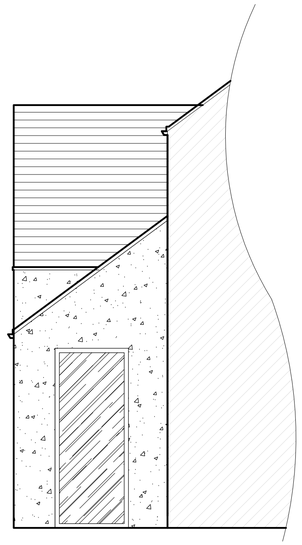

PROPOSED REAR ELEVATION D

SCALE 1:50

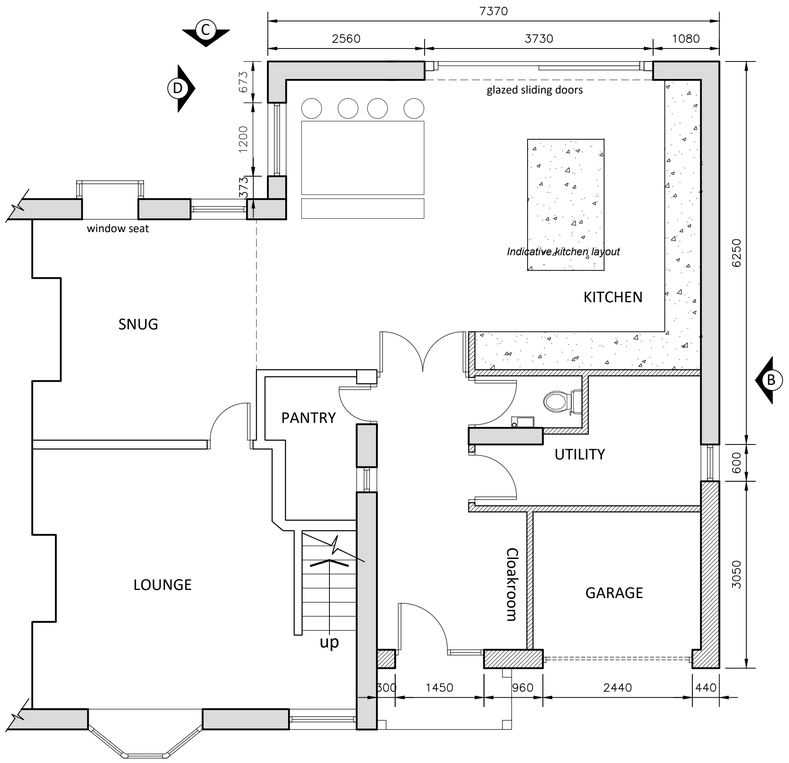

PROPOSED GROUND FLOOR LAYOUT

SCALE 1:50

A

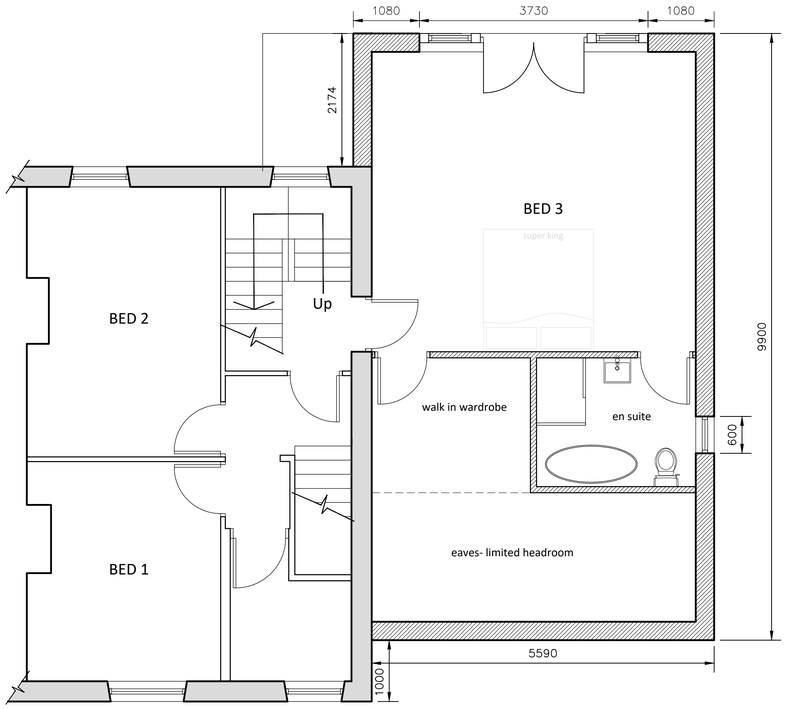

PROPOSED FIRST FLOOR LAYOUT

SCALE 1:50

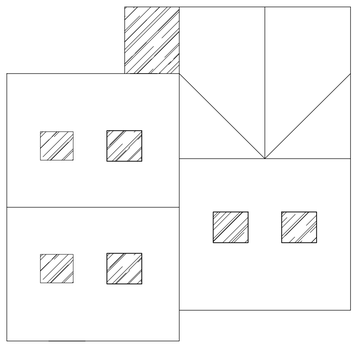

PROPOSED ROOF LAYOUT

SCALE 1:100

REV	DATE	DETAILS	INITIAL
B	12.04.23	Blocked up ex front door, added velux, reduced slope of roof	TD
A	05.04.23	Reduced height & amended design to suit	TD

PROJECT	123 MARSH LANE SHEPLEY HUDDERSFIELD, HD8 8AS
CLIENT	MR & MRS DONAGHEY
TITLE	PROPOSED LAYOUT & ELEVATIONS
DRG No.	HD8-02
SCALE	VAR @ A1
DRN BY	T.D
DATE	28/01/23

KEY
ALL MEASUREMENTS SHOWN IN MILLIMETRES

GROUND FLOOR GIFA 96m2
FIRST FLOOR GIFA 92m2

DO NOT SCALE IF IN DOUBT PLEASE ASK