




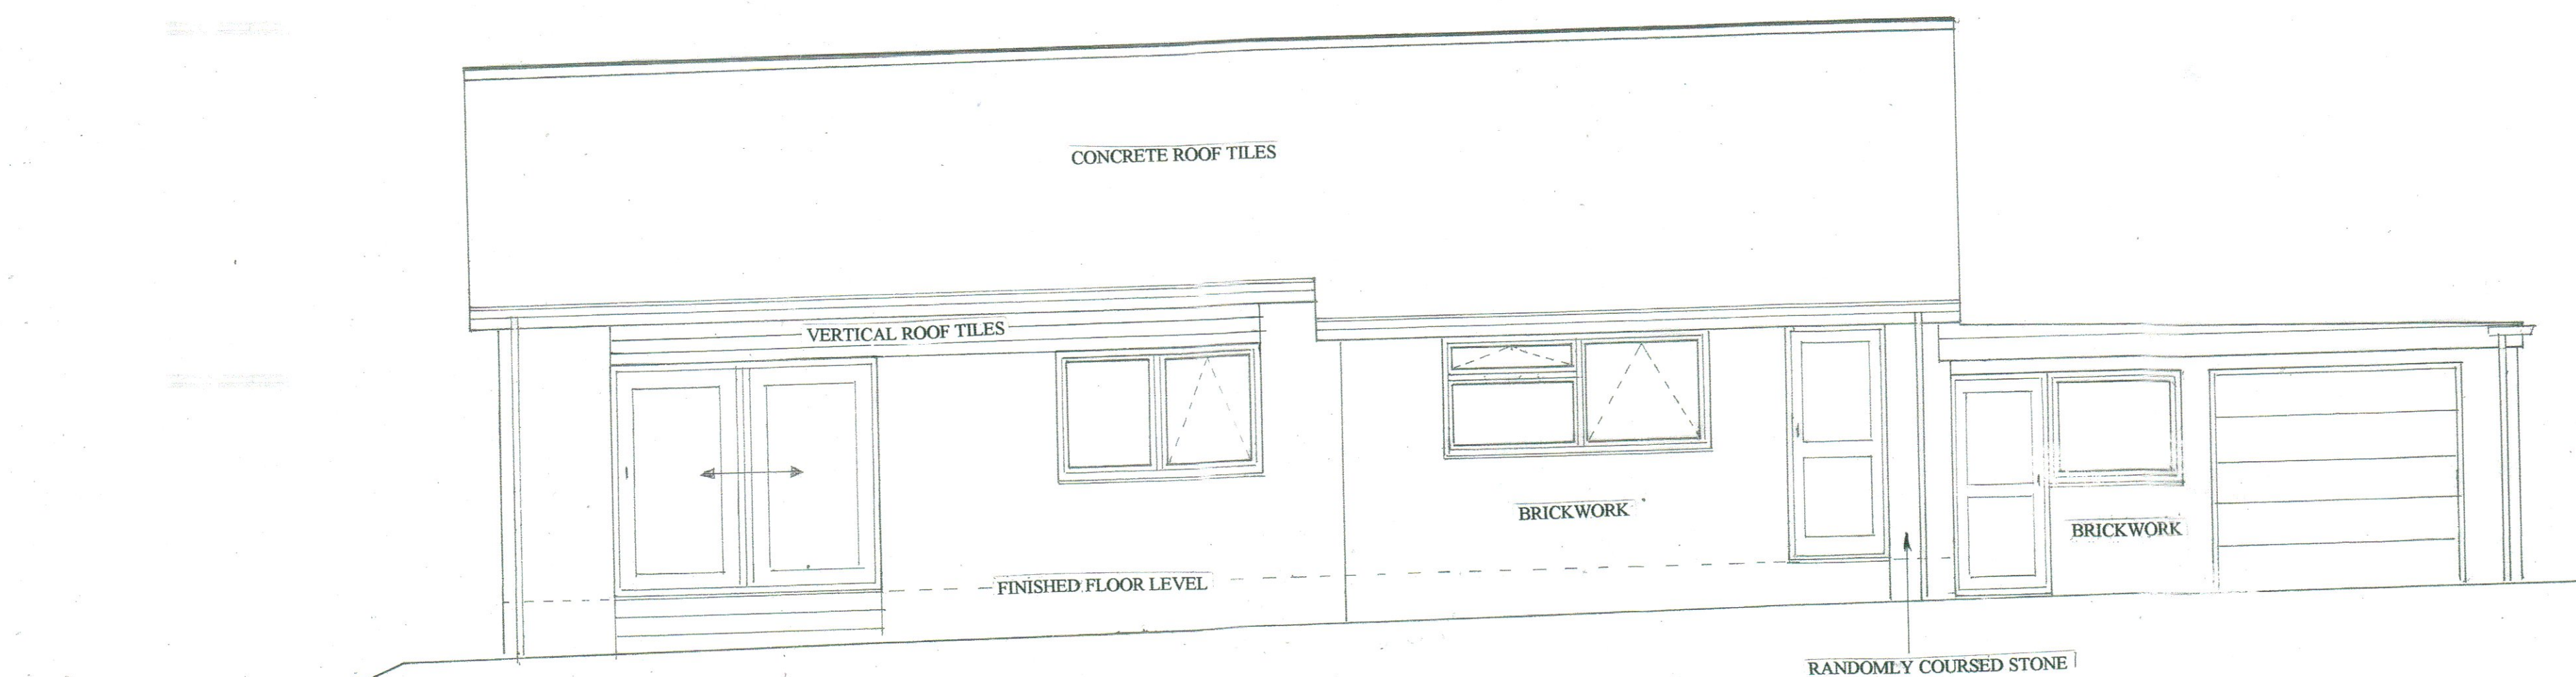

EXISTING NORTH EAST
ELEVATION SCALE 1:50

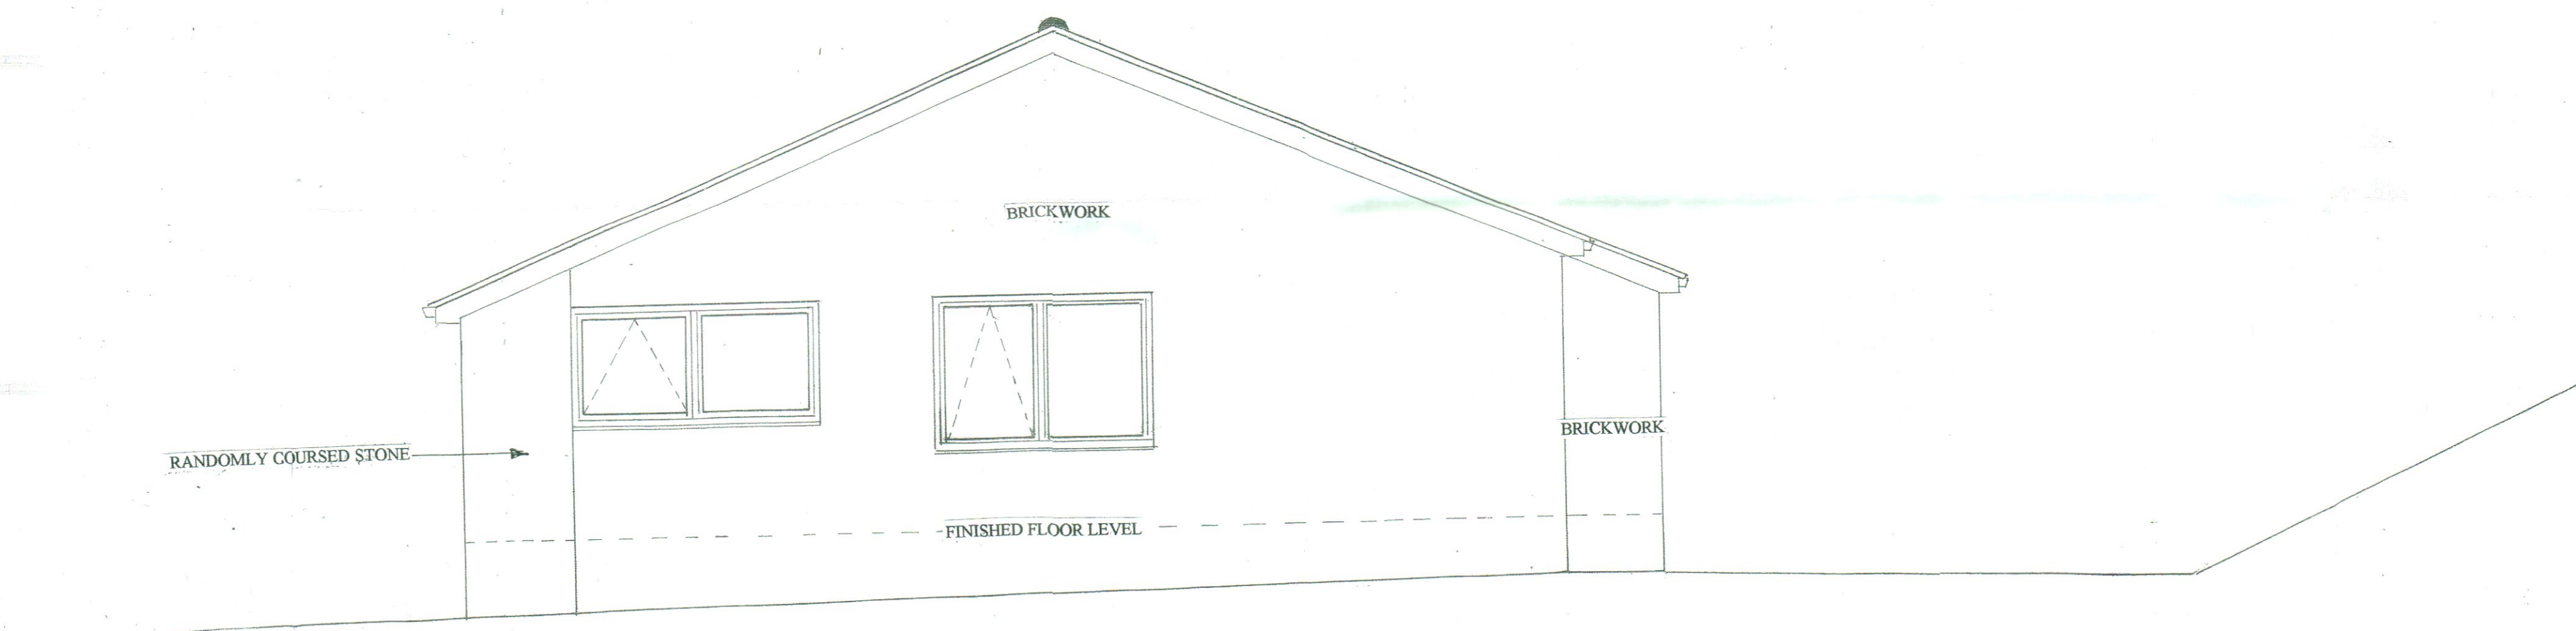

EXISTING SOUTH EAST
ELEVATION SCALE 1:50

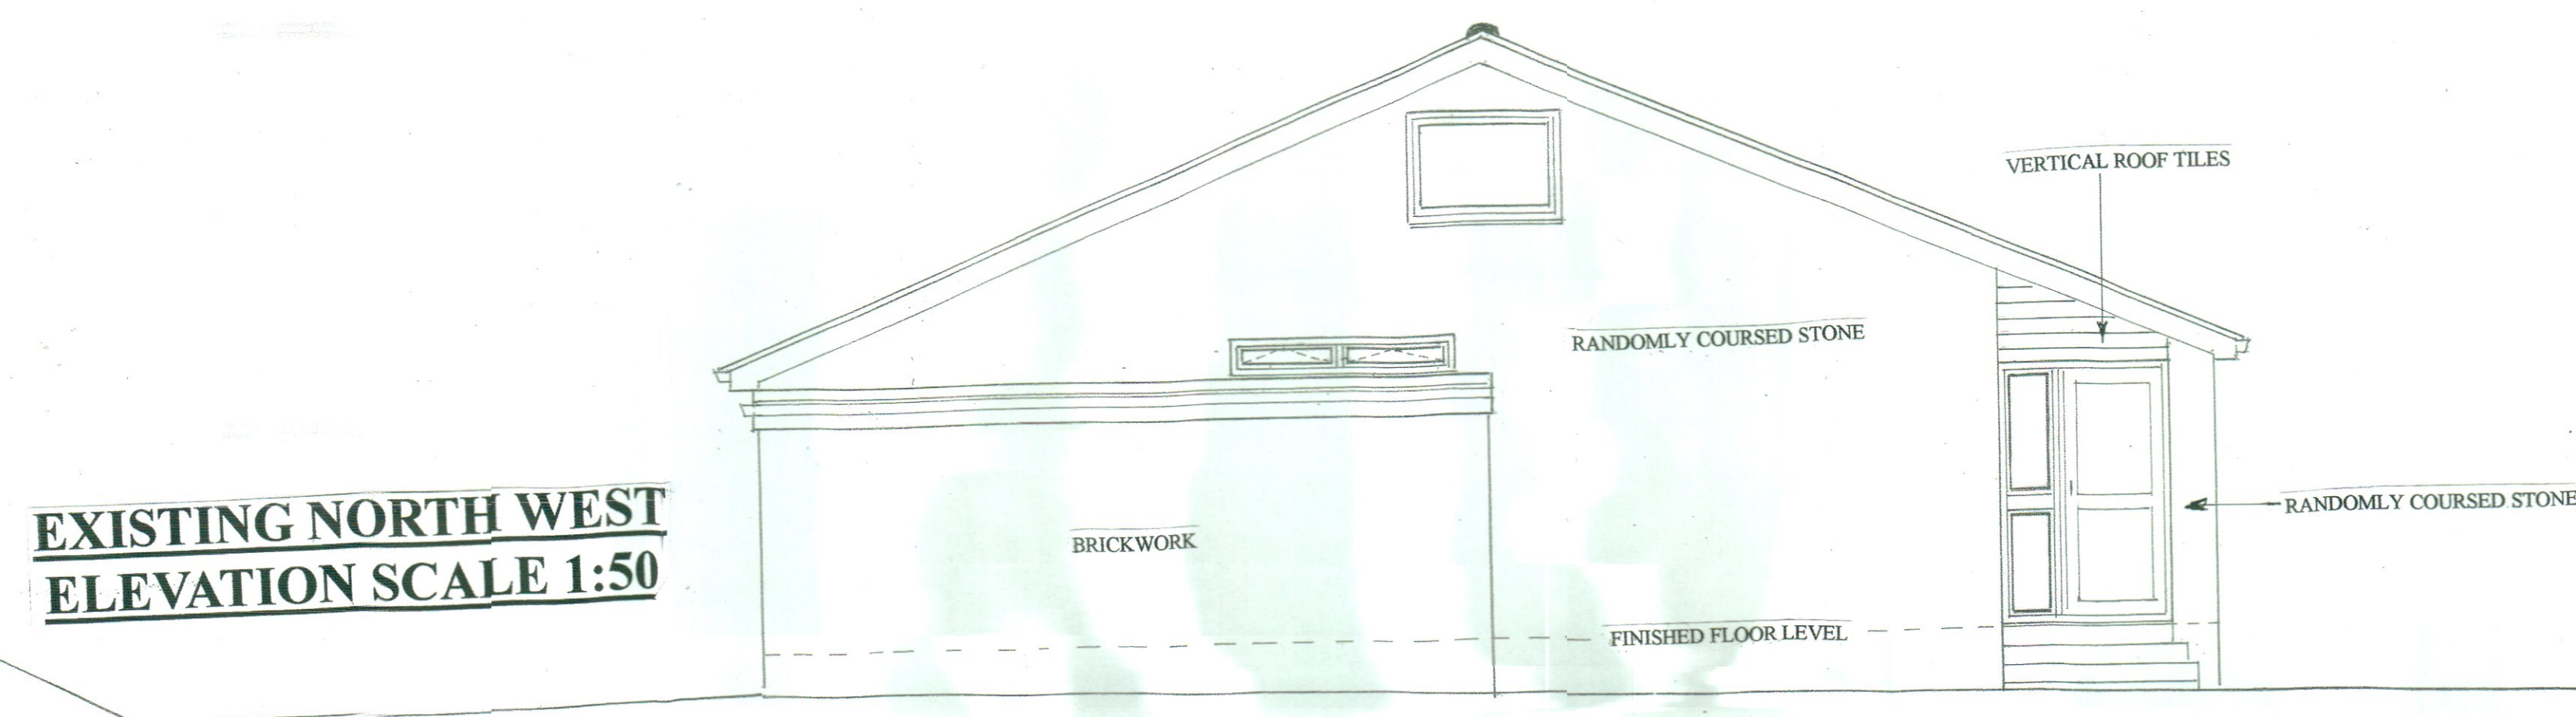

EXISTING NORTH WEST
ELEVATION SCALE 1:50