



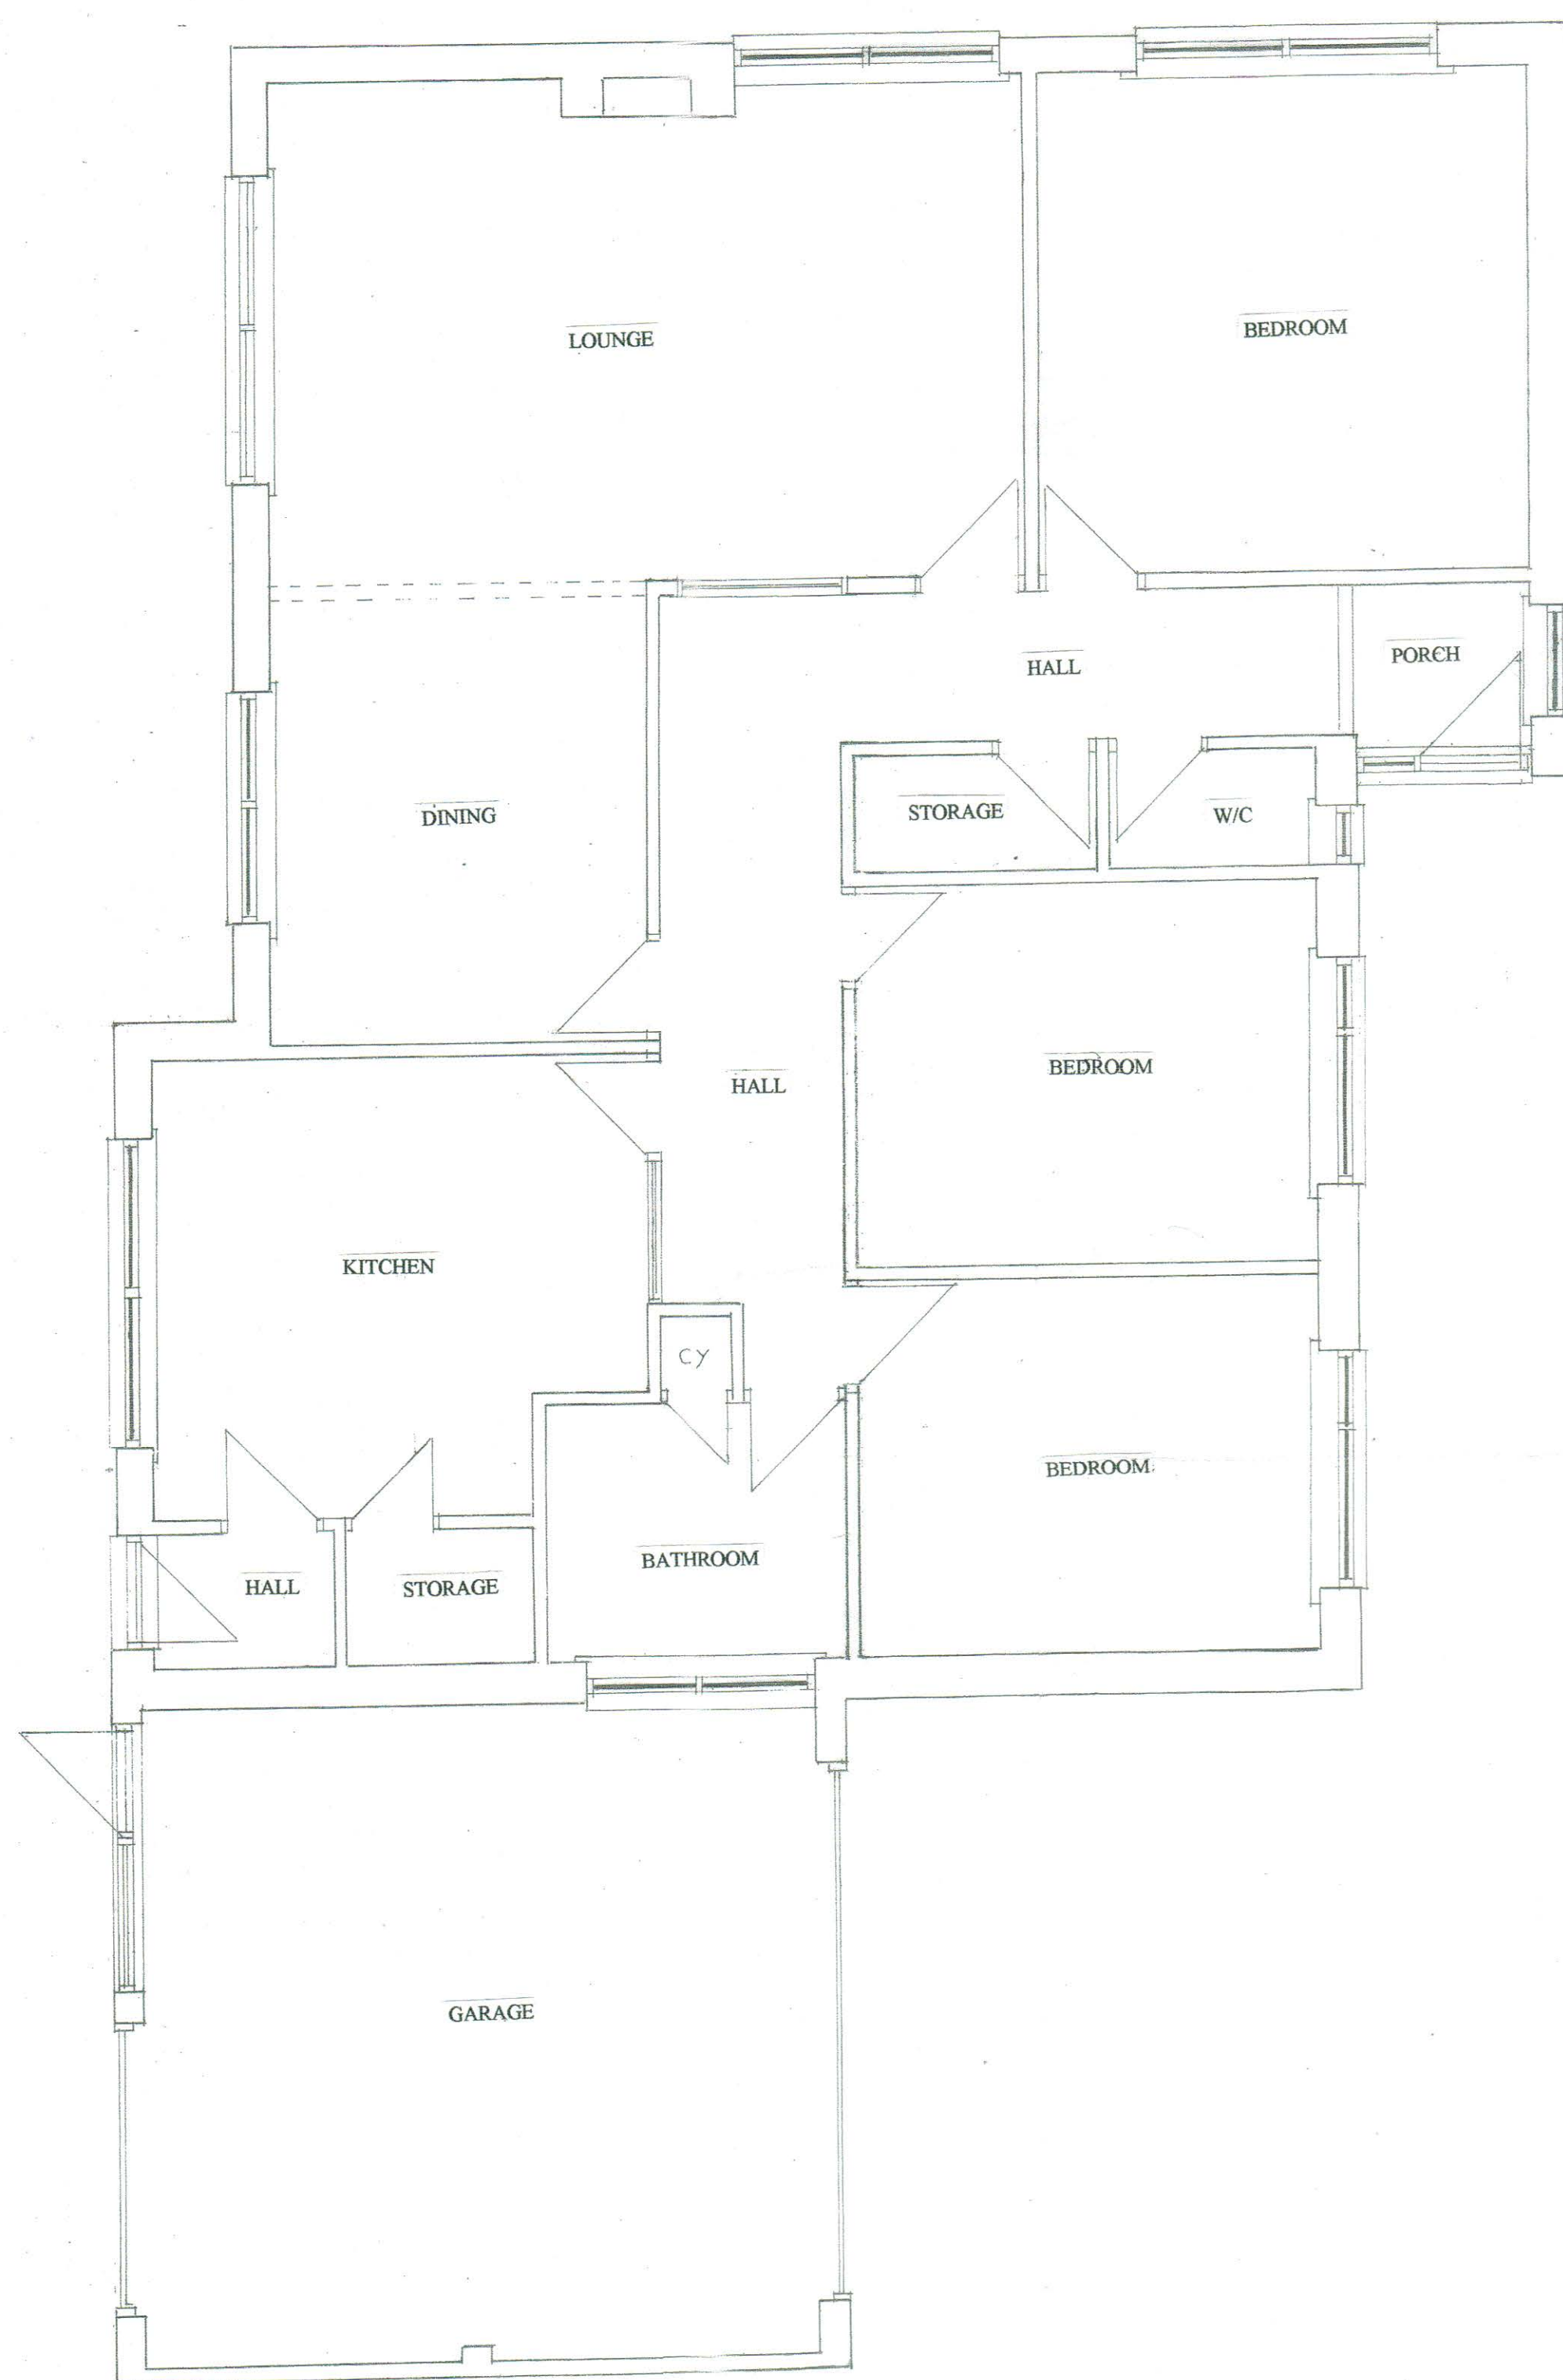

**EXISTING GROUND FLOOR
LAYOUT SCALE 1:50**

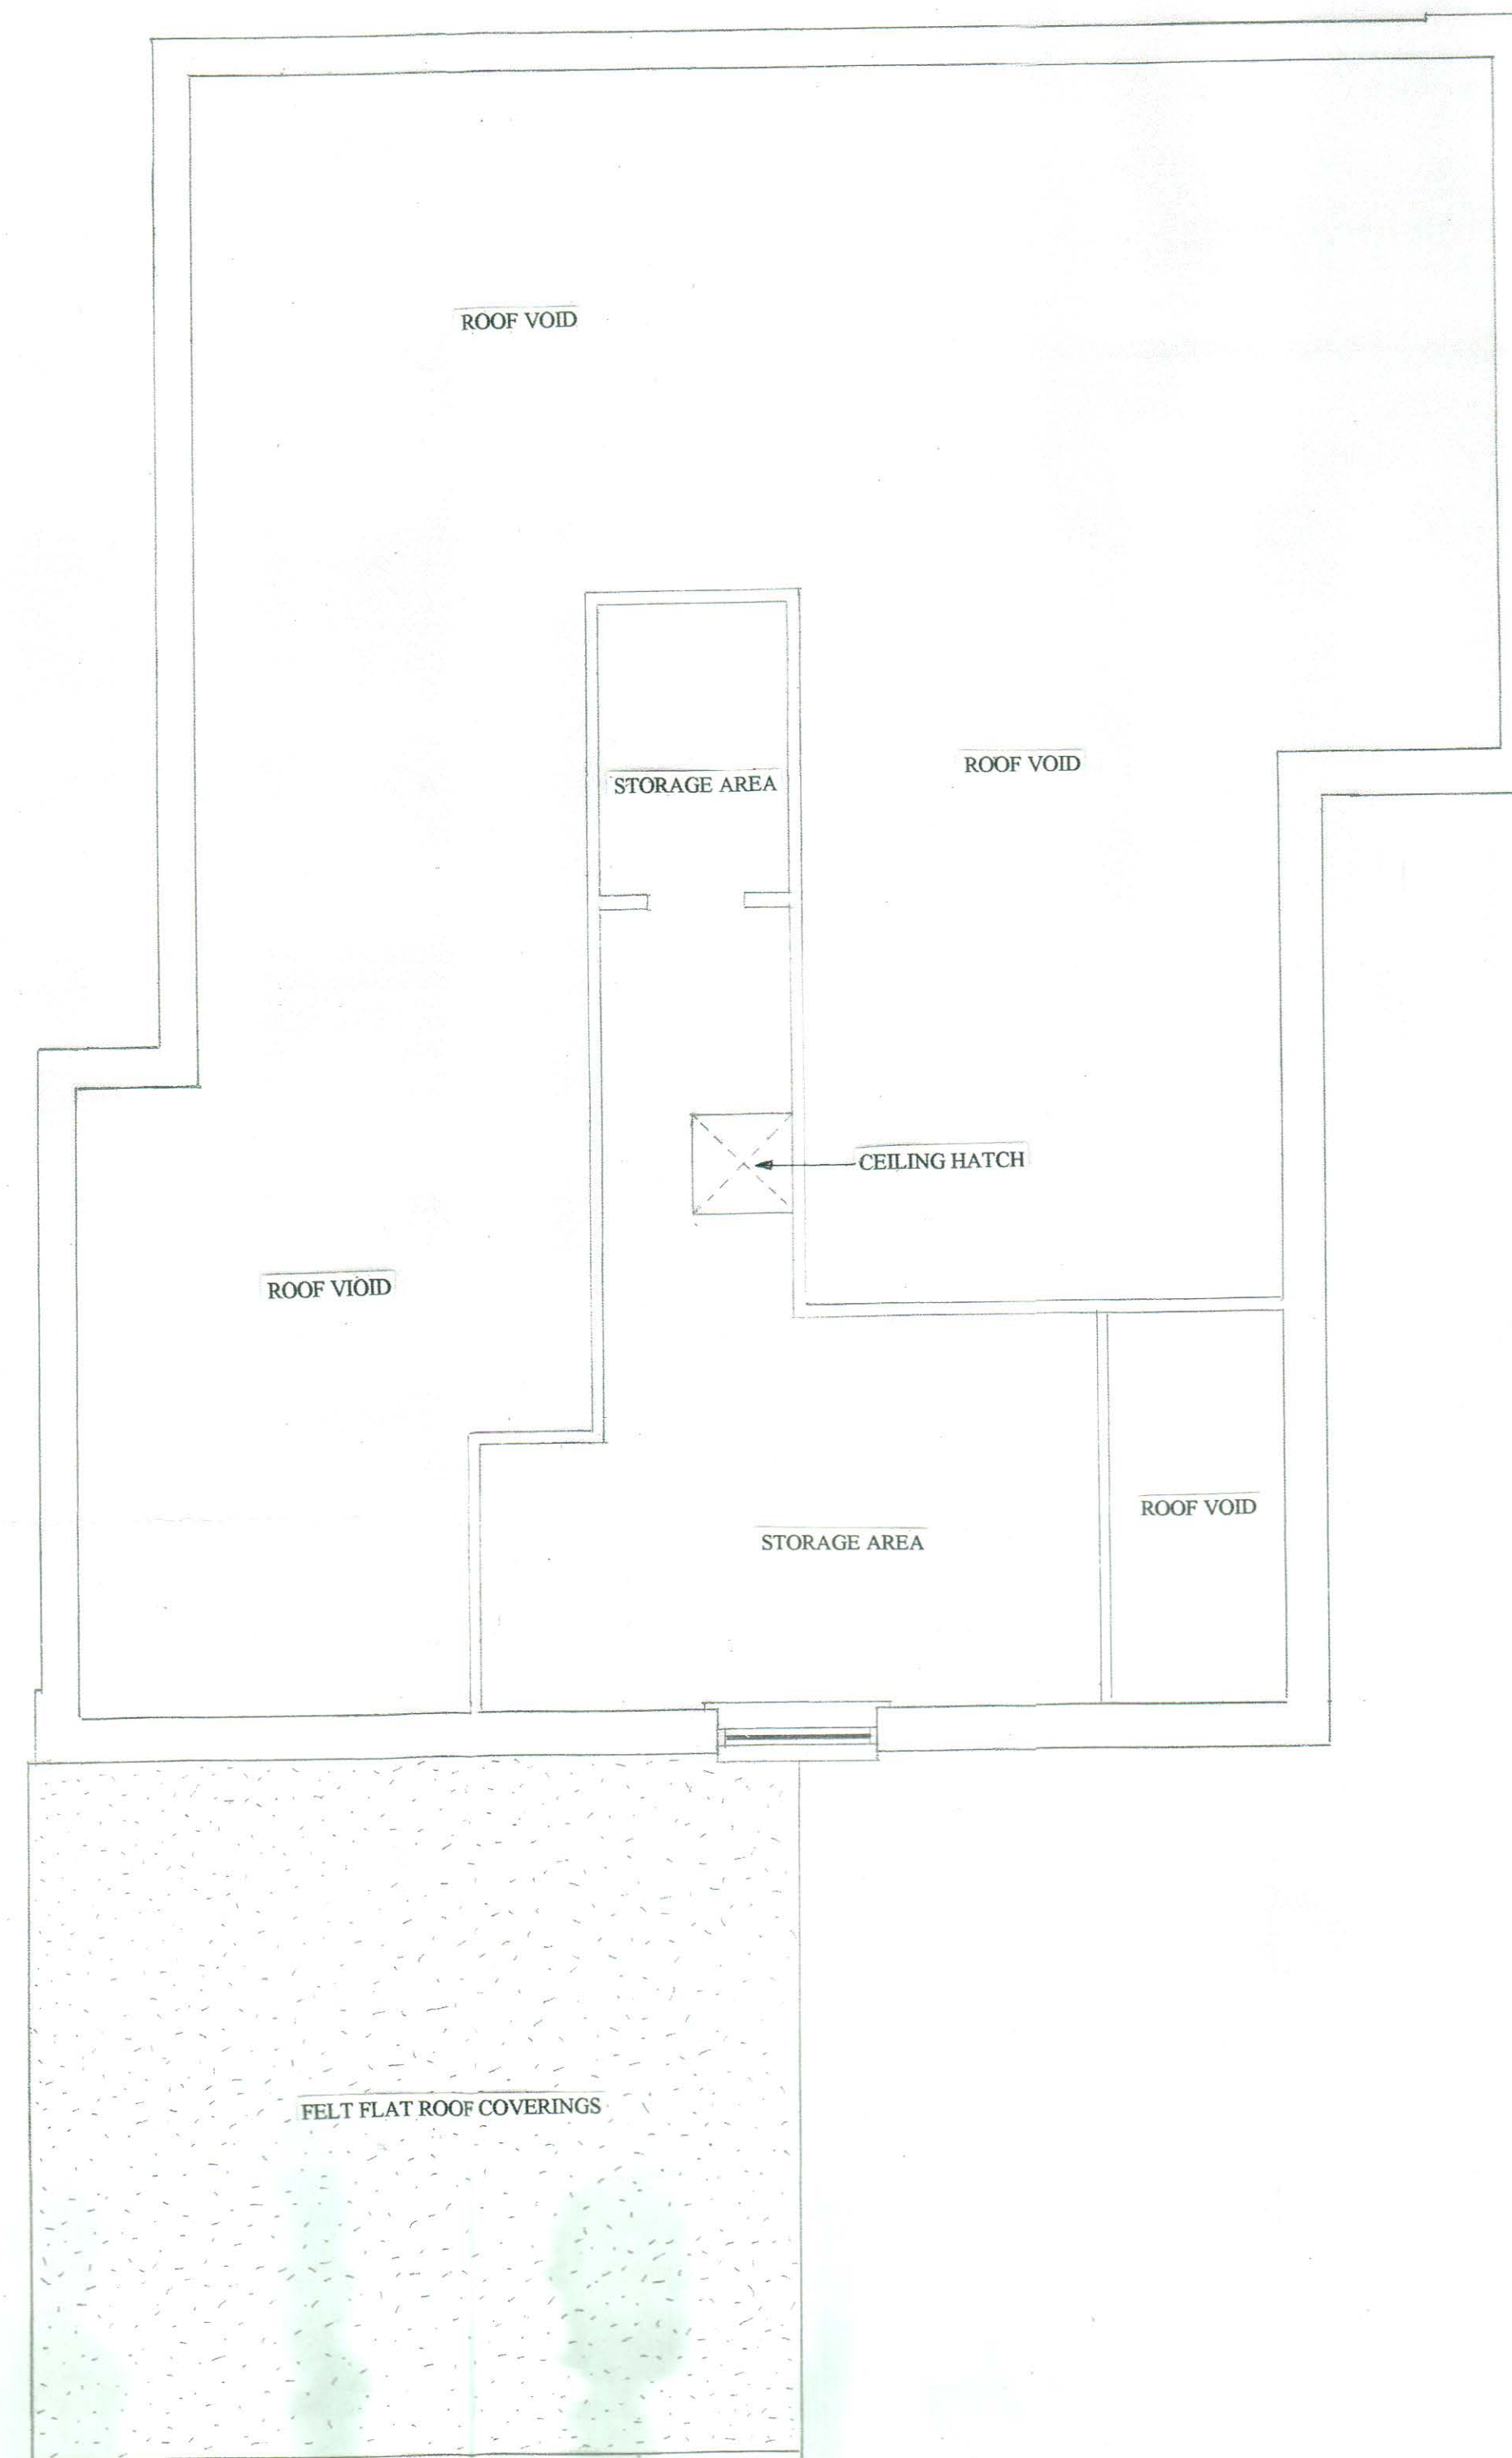

**EXISTING FIRST FLOOR
LAYOUT SCALE 1:50**