


NORTH

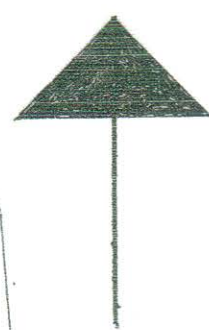

PROPOSED FIRST FLOOR EXTENSION WORKS INCLUDING NEW ROOF

PUBLIC FOOTPATH

THE WHOLE OF THE ACCESS ROAD IS OWNED BY THE APPLICANT


PLAYING FIELDS OF THE CROWLEES C of E JUNIOR AND INFANTS SCHOOL

KNOWL ROAD

BLOCK PLAN
SCALE 1:500

REVISION A

54 Knowl Road, WF14 8DL

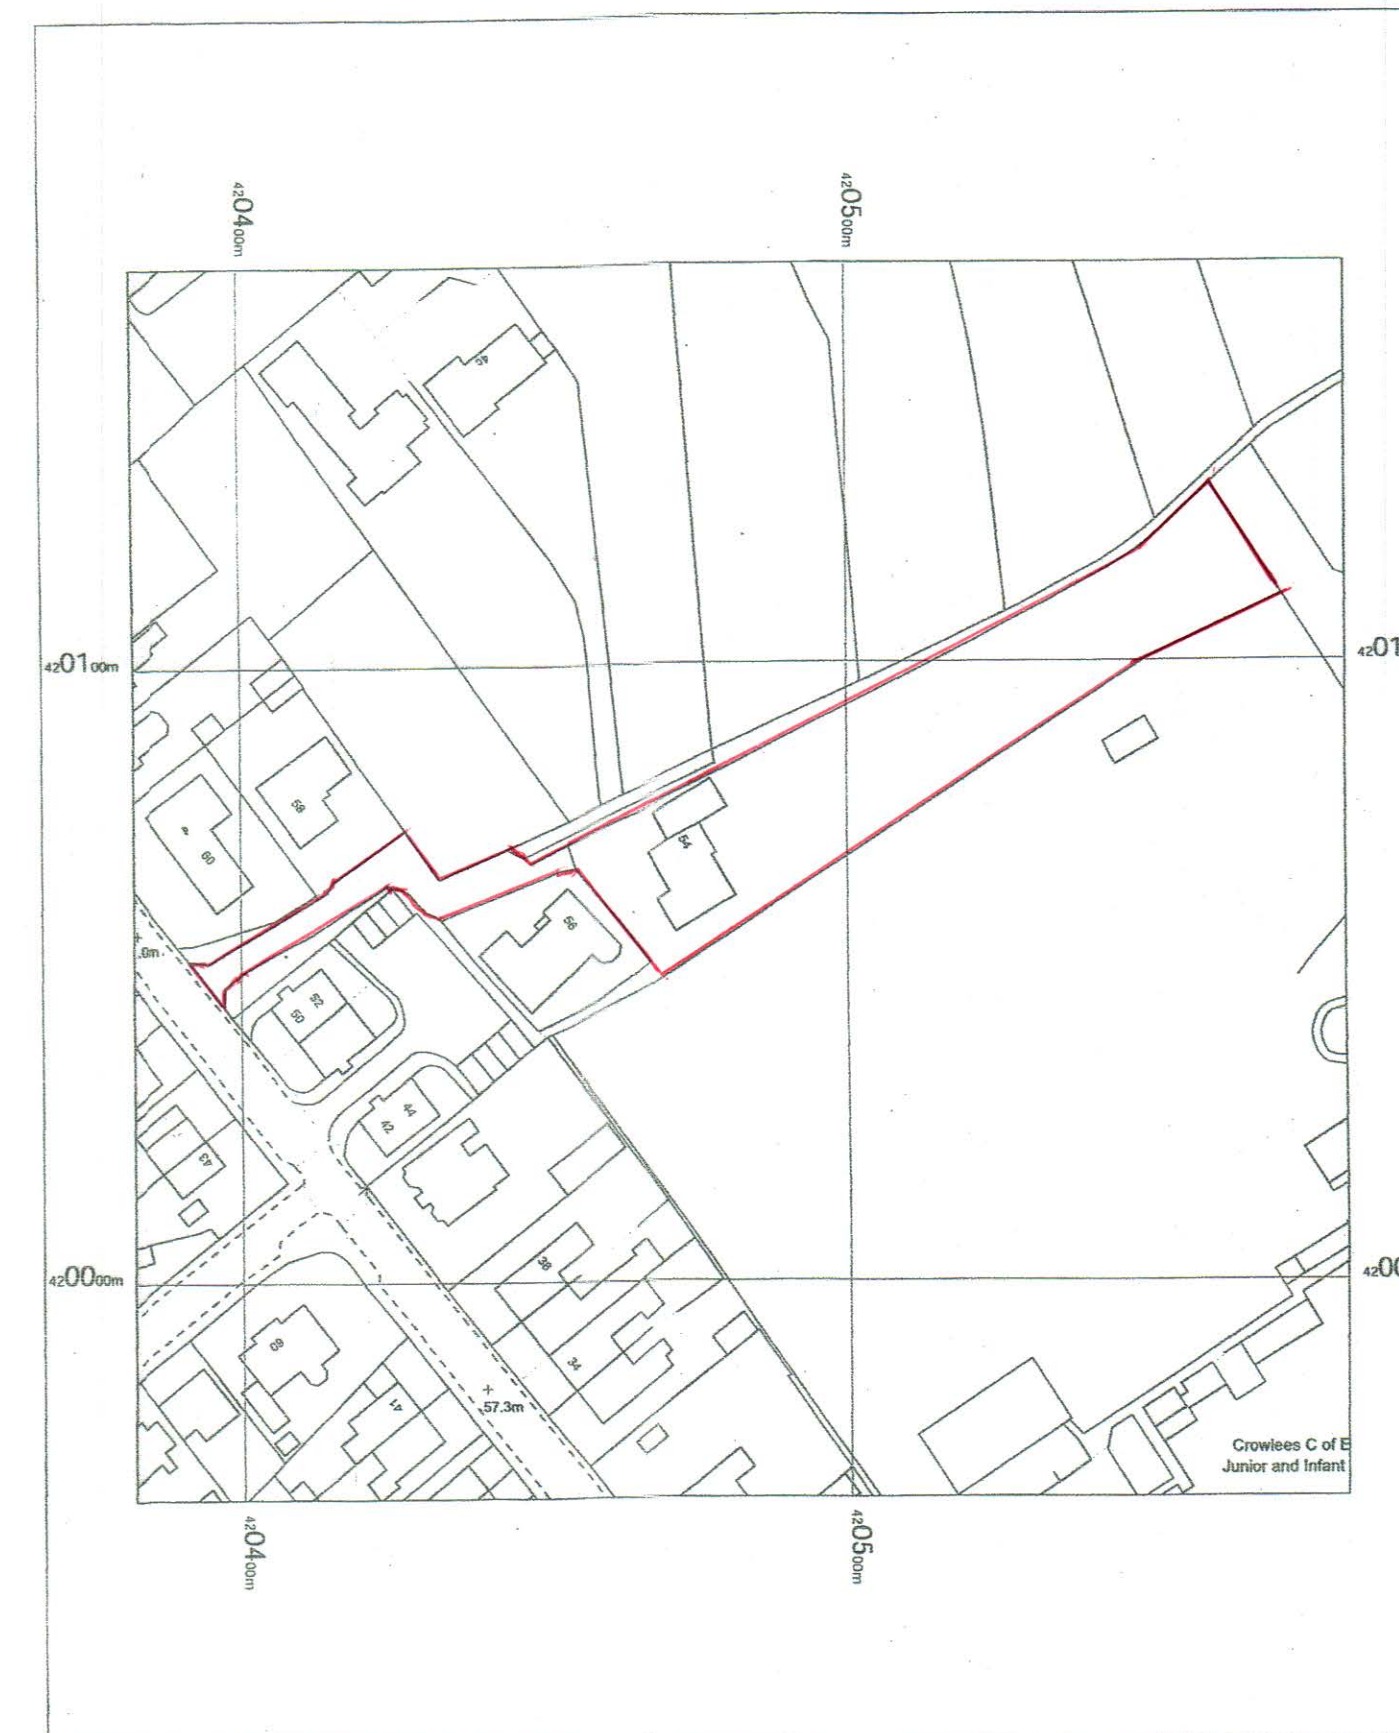

54 Knowl Road,
Mirfield,
Kirklees
WF14 8DL

OS MasterMap 1:250/2500/10000 scale
Thursday, February 9, 2023, ID: MPMBW-01085817
www.blackwellmapping.co.uk
1:1250 scale print at A4, Centre: 420482 E, 420065 N
© Crown Copyright Ordnance Survey, Licence no. 100041041



**BLACKWELL'S
MAPPING SERVICES**
PERSONAL & PROFESSIONAL MAPPING
www.blackwellmapping.co.uk
TEL: 0800 151 2612
maps@blackwell.co.uk

LOCATION PLAN
SCALE 1:1250