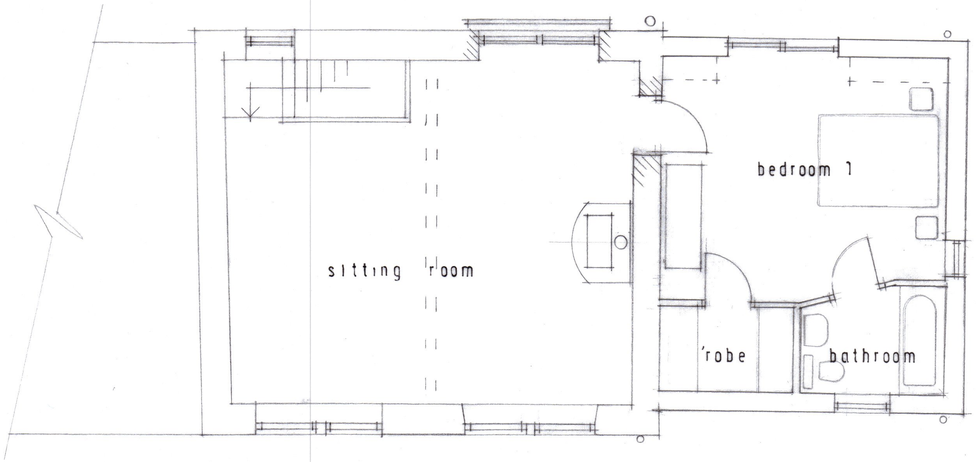

proposed first floor

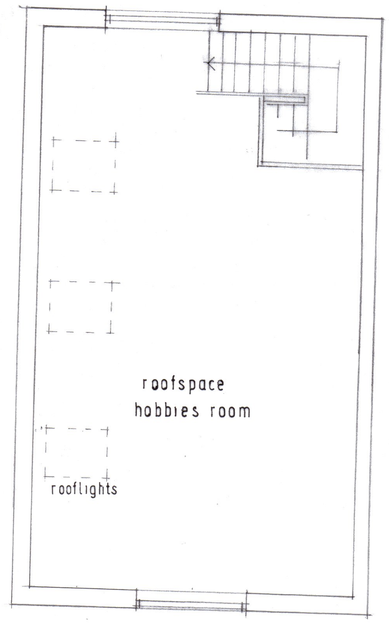

proposed garage first floor

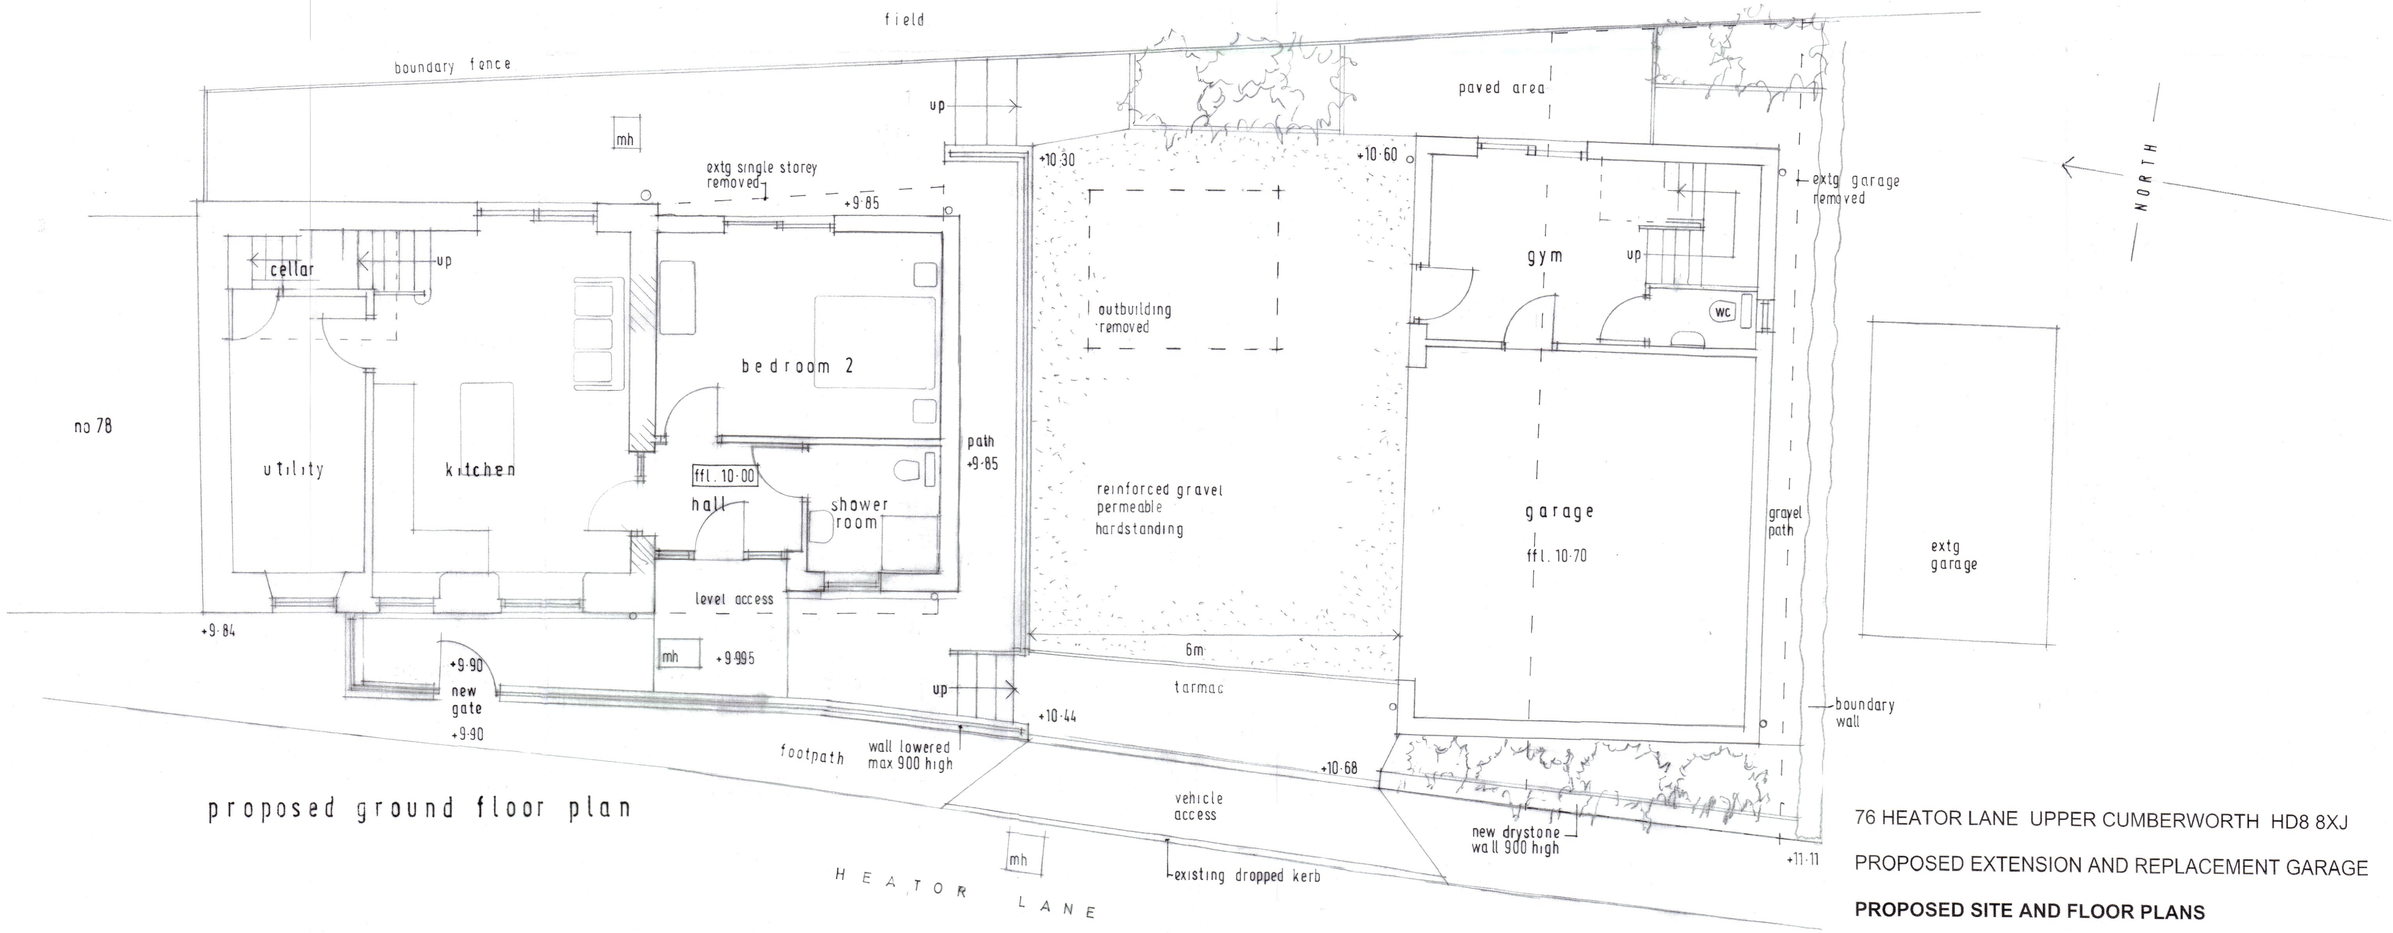

proposed ground floor plan

76 HEATOR LANE UPPER CUMBERWORTH HD8 8XJ

PROPOSED EXTENSION AND REPLACEMENT GARAGE

PROPOSED SITE AND FLOOR PLANS

Scale 1: 50 March 2023