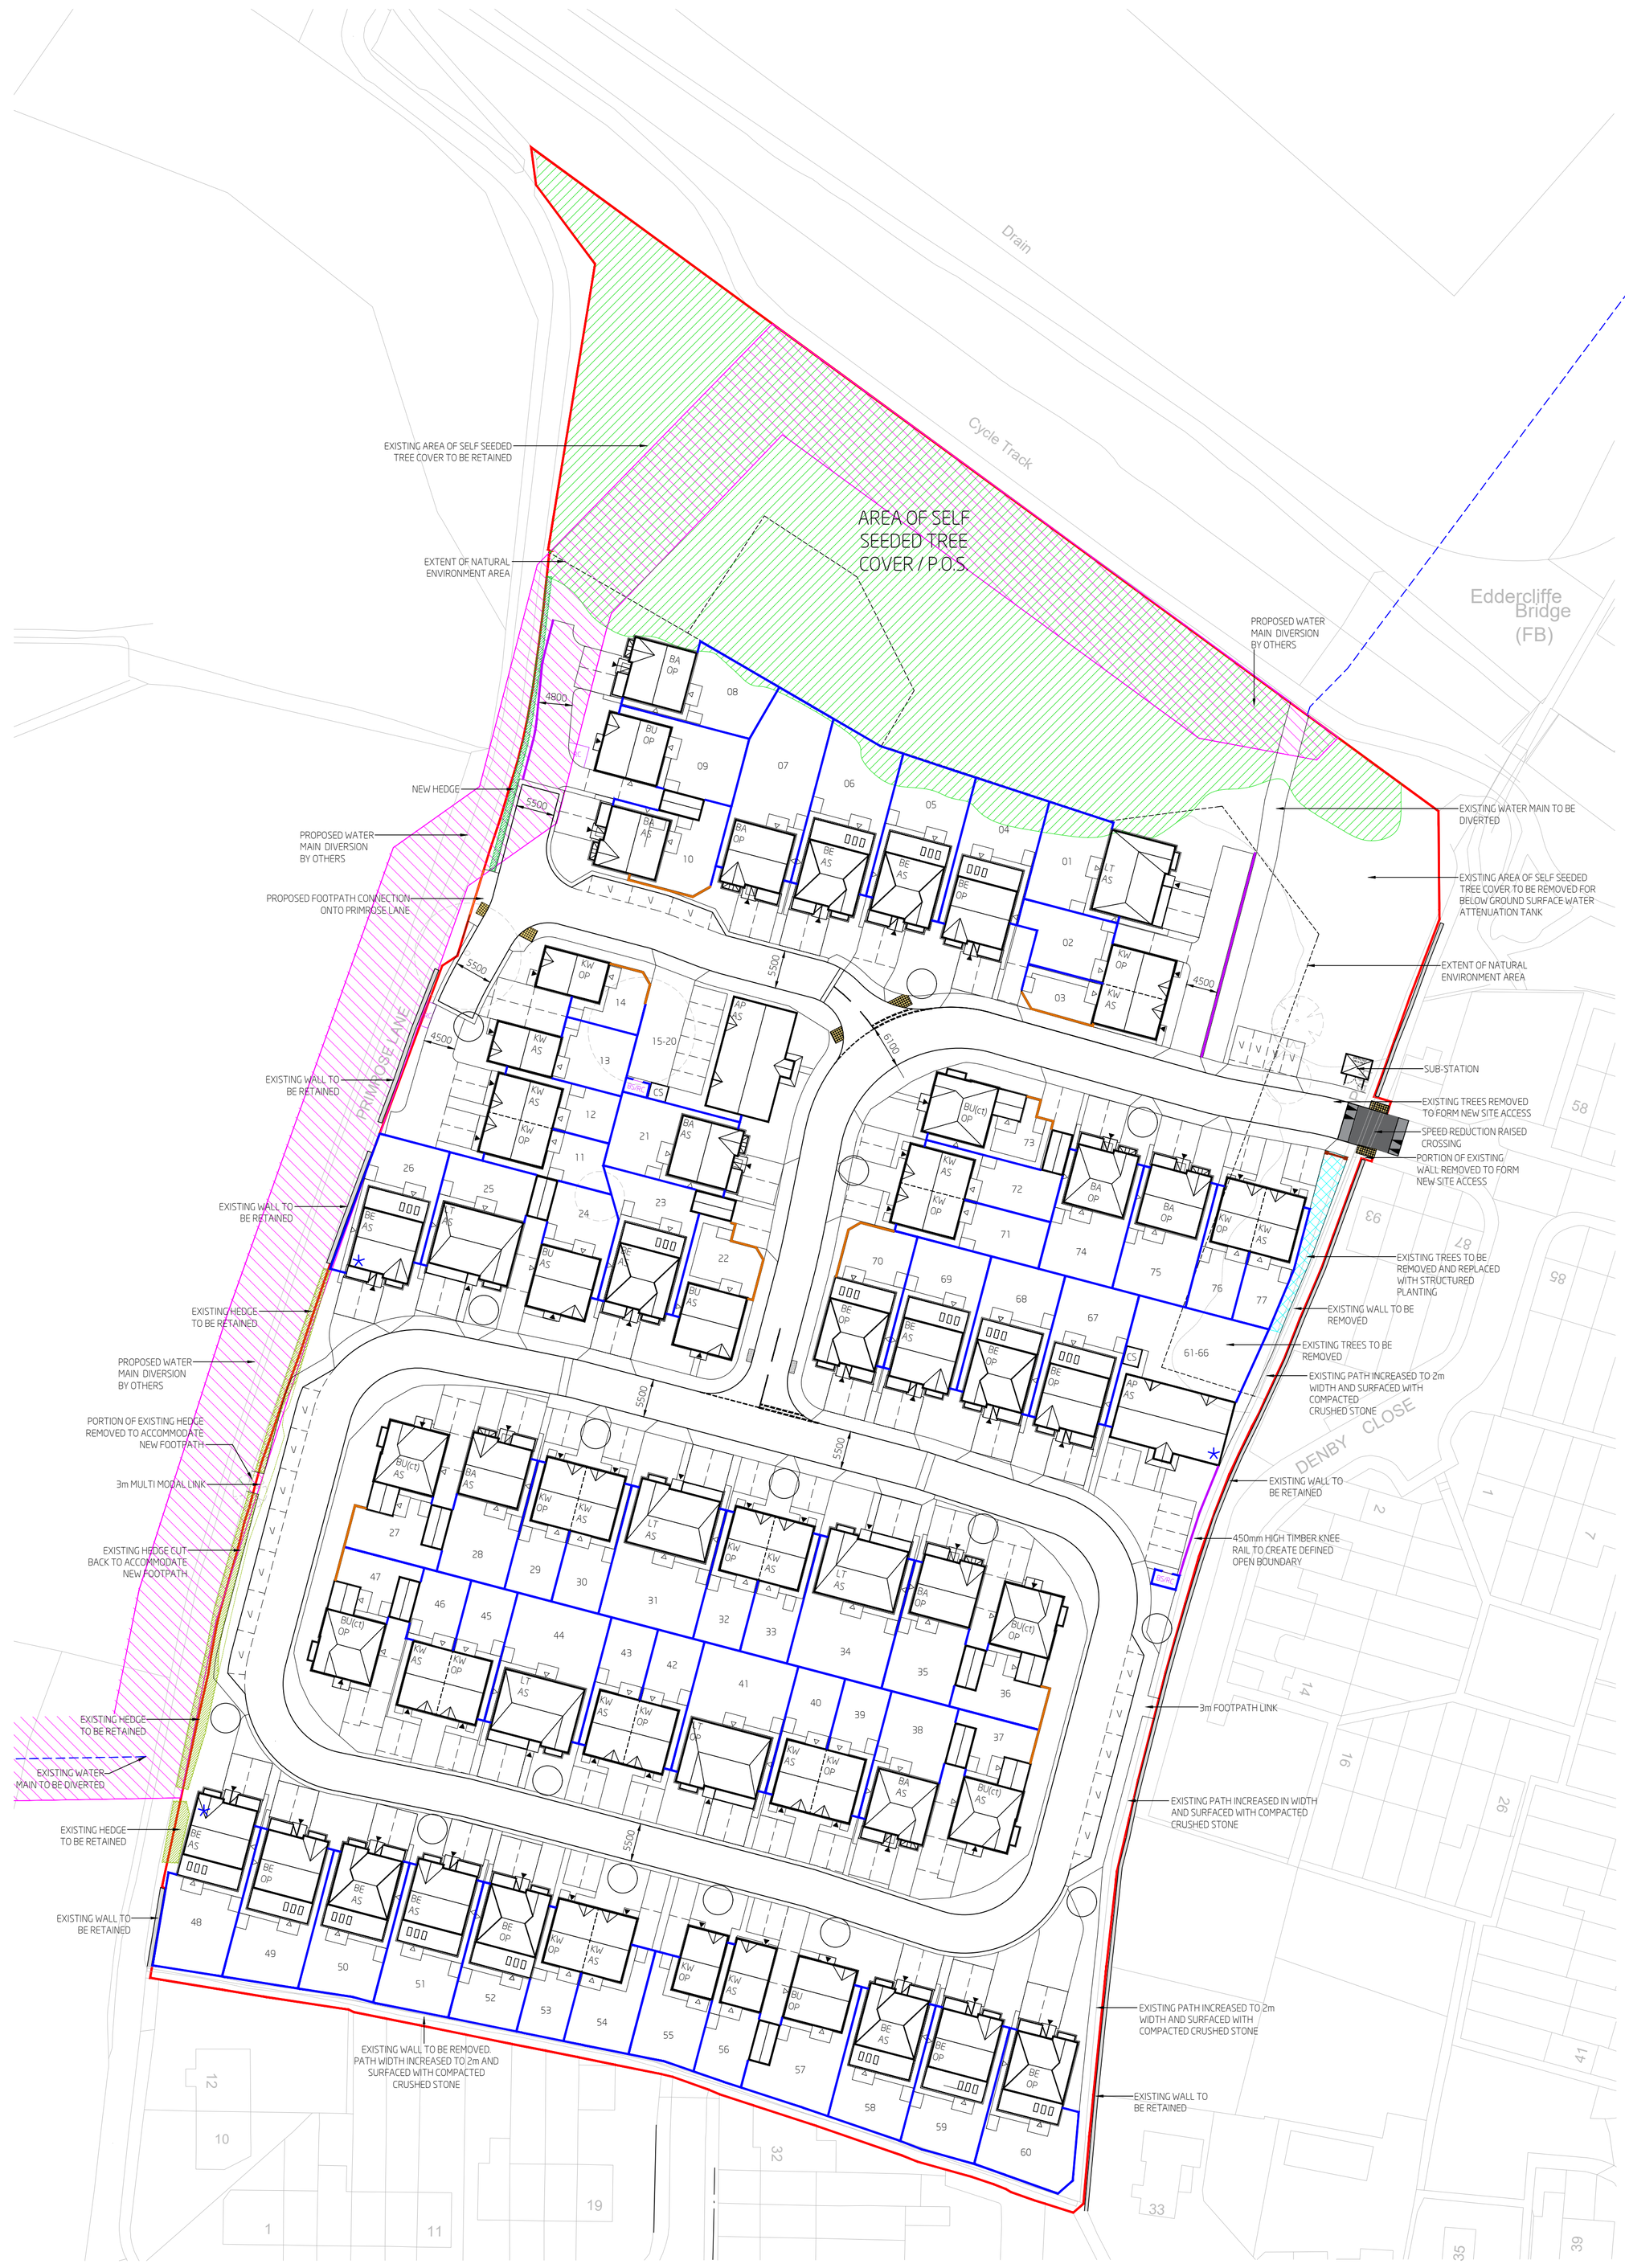

rev	date	initials	initials	content
N	20/11/24	PG	-	UPDATED IN LINE WITH SITE LAYOUT REVISION ZZ.
M	17/09/24	PG	-	UPDATED IN LINE WITH SITE LAYOUT REVISION XX.
L	10/09/24	PG	-	UPDATED IN LINE WITH SITE LAYOUT REVISION UU.
K	19/07/24	PG	-	UPDATED IN LINE WITH SITE LAYOUT REVISION PP.
J	15/07/24	PG	-	UPDATED IN LINE WITH SITE LAYOUT REVISION OO.
I	09/07/24	PG	-	UPDATED IN LINE WITH SITE LAYOUT REVISION NN.
H	06/06/24	PG	-	UPDATED IN LINE WITH SITE LAYOUT REVISION KK.

PRIMROSE LANE

BOUNDARY TREATMENT PLAN

PLANNING

subject to structural review
subject to accurate measured survey

title:
PRIMROSE LANE
HIGHTOWN

client:
JONES HOMES

client ref:

niemen architects
Niemen Architects
Deck 2, The Waterscape
42 Leeds & Bradford Road
Kirkstall, Leeds, LS5 3EG
T: 0113 239 5400
office@niemen.co.uk

date:	scale:	drawn:	checked:
09/11/22	1:500@A1	PG	ED

drawing no: 3416-1-130

revision: N

DO NOT SCALE - ALL DIMENSIONS & LEVELS TO BE CHECKED ON SITE - THIS DRAWINGS IS COPYRIGHT