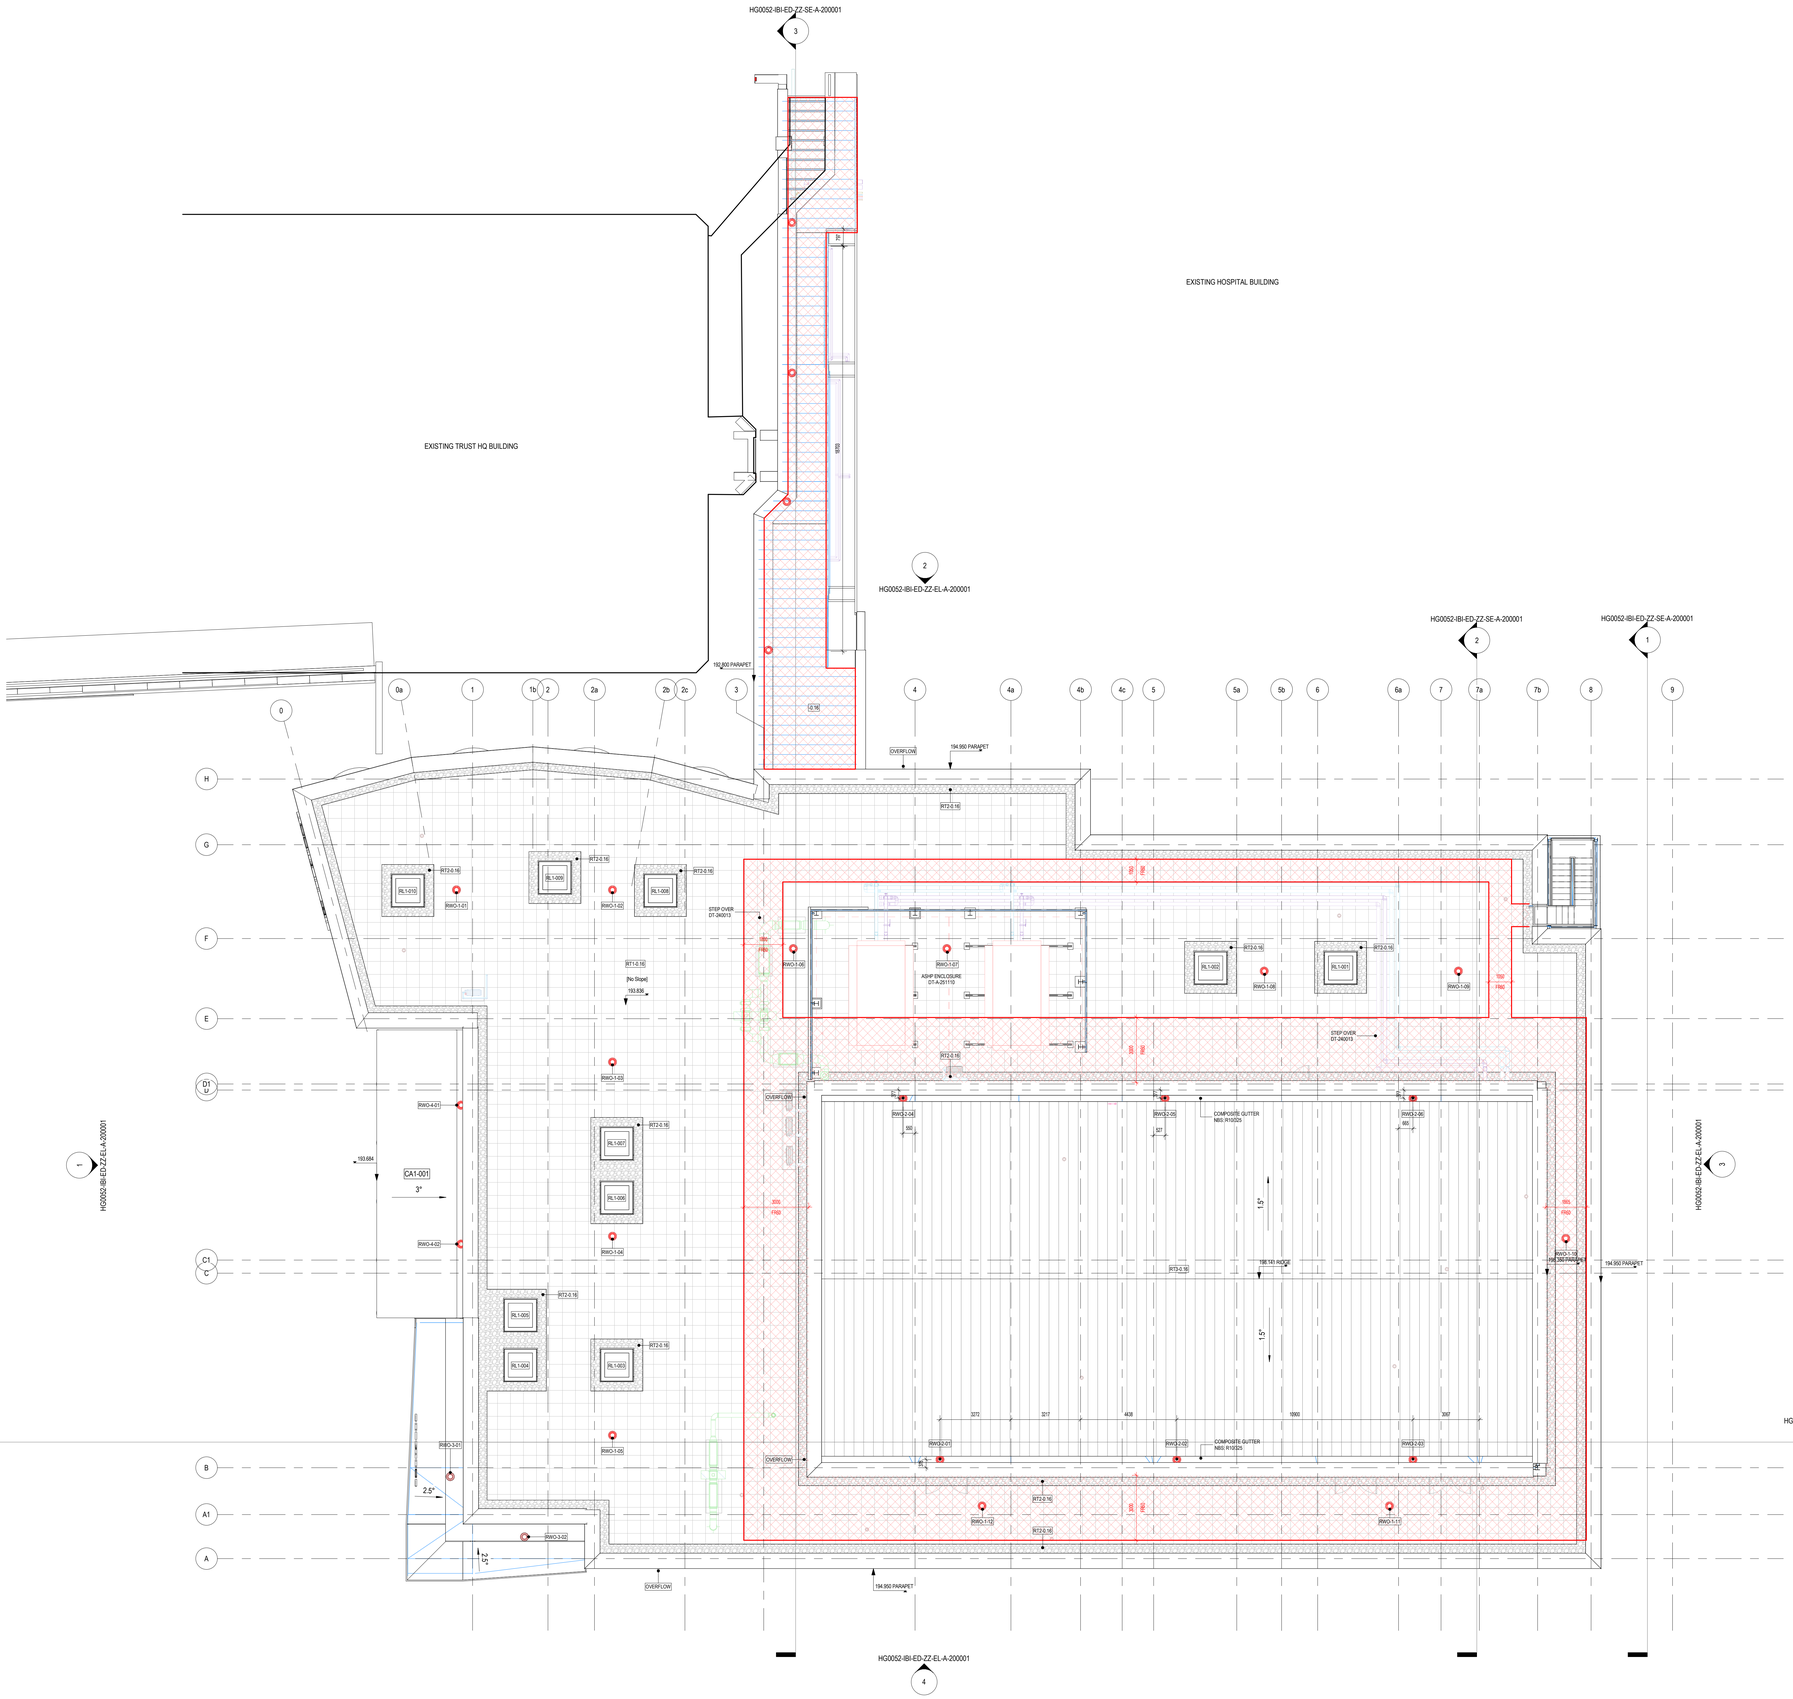

ROOF KEY:

[CA1] CANOPY:
TYPE: - SEQUENTIAL No.
CA1-001
[CA1]: NBS:H13/116A

[RT] ROOF:
TYPE: - SEQUENTIAL VALUE
RT2-0.16
FOR ROOF TYPES SEE :
HG0052-IBI-ED-XX-DT-A-240001

[RL] ROOFLIGHT:
TYPE: - SEQUENTIAL No.
RL1-001
[RL1]: NBS: L10/460B

[RWO] RAINWATER OUTLET:
TYPE: - SEQUENTIAL No.
RWO1-1-001
[RWO-1]: NBS: R10/065A
[RWO-2]: NBS: R10/325
[RWO-3]: NBS: R10/365B
[RWO-4]: NBS: R10/318

AREA OF FR60 PROTECTED ROOF :

Notes:
- This drawing is copyright.
- Do not scale dimensions from this drawing.
- This drawing is to be read in conjunction with all other relevant drawings.
- All discrepancies on this drawing are to be reported to the architect.
- Do not modify any element of this drawing.
- Use drawing only for purpose(s) issued.
- This drawing may contain colour.

Scale Bar
0 1m 2m 3m 5m
Scale: 1:100

North Point

Key Plan

Hazard
HAZ-xx
To warn of significant hazards or information that is unusual
To be read in conjunction with all other consultant's information
Refer to CDM Schedule XXXX-IBI-RB-XX-SH-A-200-XXXX

The following external model files are included within this drawing:

Rev	Date	Revision Notes	Drawn	Review
P08	30/05/23	FINAL CONSTRUCTION ISSUE	KT	MH
P07	22/10/20	Roof setting out plan updated.	KT	MH
P06	11/04/22	Updated as clouded for roofing tender package	JW	JK
P05	23/12/21	ASHP louvre enclosure reduced in size following comments from M&E. Feature cladding curved removed.	JW	JK
P04	21/12/21	Louvre enclosure dimensions updated following comments from M&E	JW	JK
P03	03/12/21	ASHP louvre enclosure added	JW	JK
P02	13/11/21	VE - rooflights updated to square	JW	JK
P01	16/06/21	Number of outlets reduced and locations adjusted following roof drainage review by MEP & civil consultants. Key and tags updated.	JW	MH

Logos

IBI Intelligence Buildings Infrastructure
www.ibigroup.com

Project
HUDDERSFIELD ROYAL INFIRMARY ; EMERGENCY DEPARTMENT

Drawing Title
ROOF PLAN

Job Number	Date	Security Classification	Drawn By
125043	04/06/21	OFFICIAL	JW
Scale(@A0)	**Purpose**		**Reviewed By**
1 : 100			MH

Drawing Number	Revision	Suitability
HG0052-IBI-ED-ZZ-PL-A-240001	P08	S3