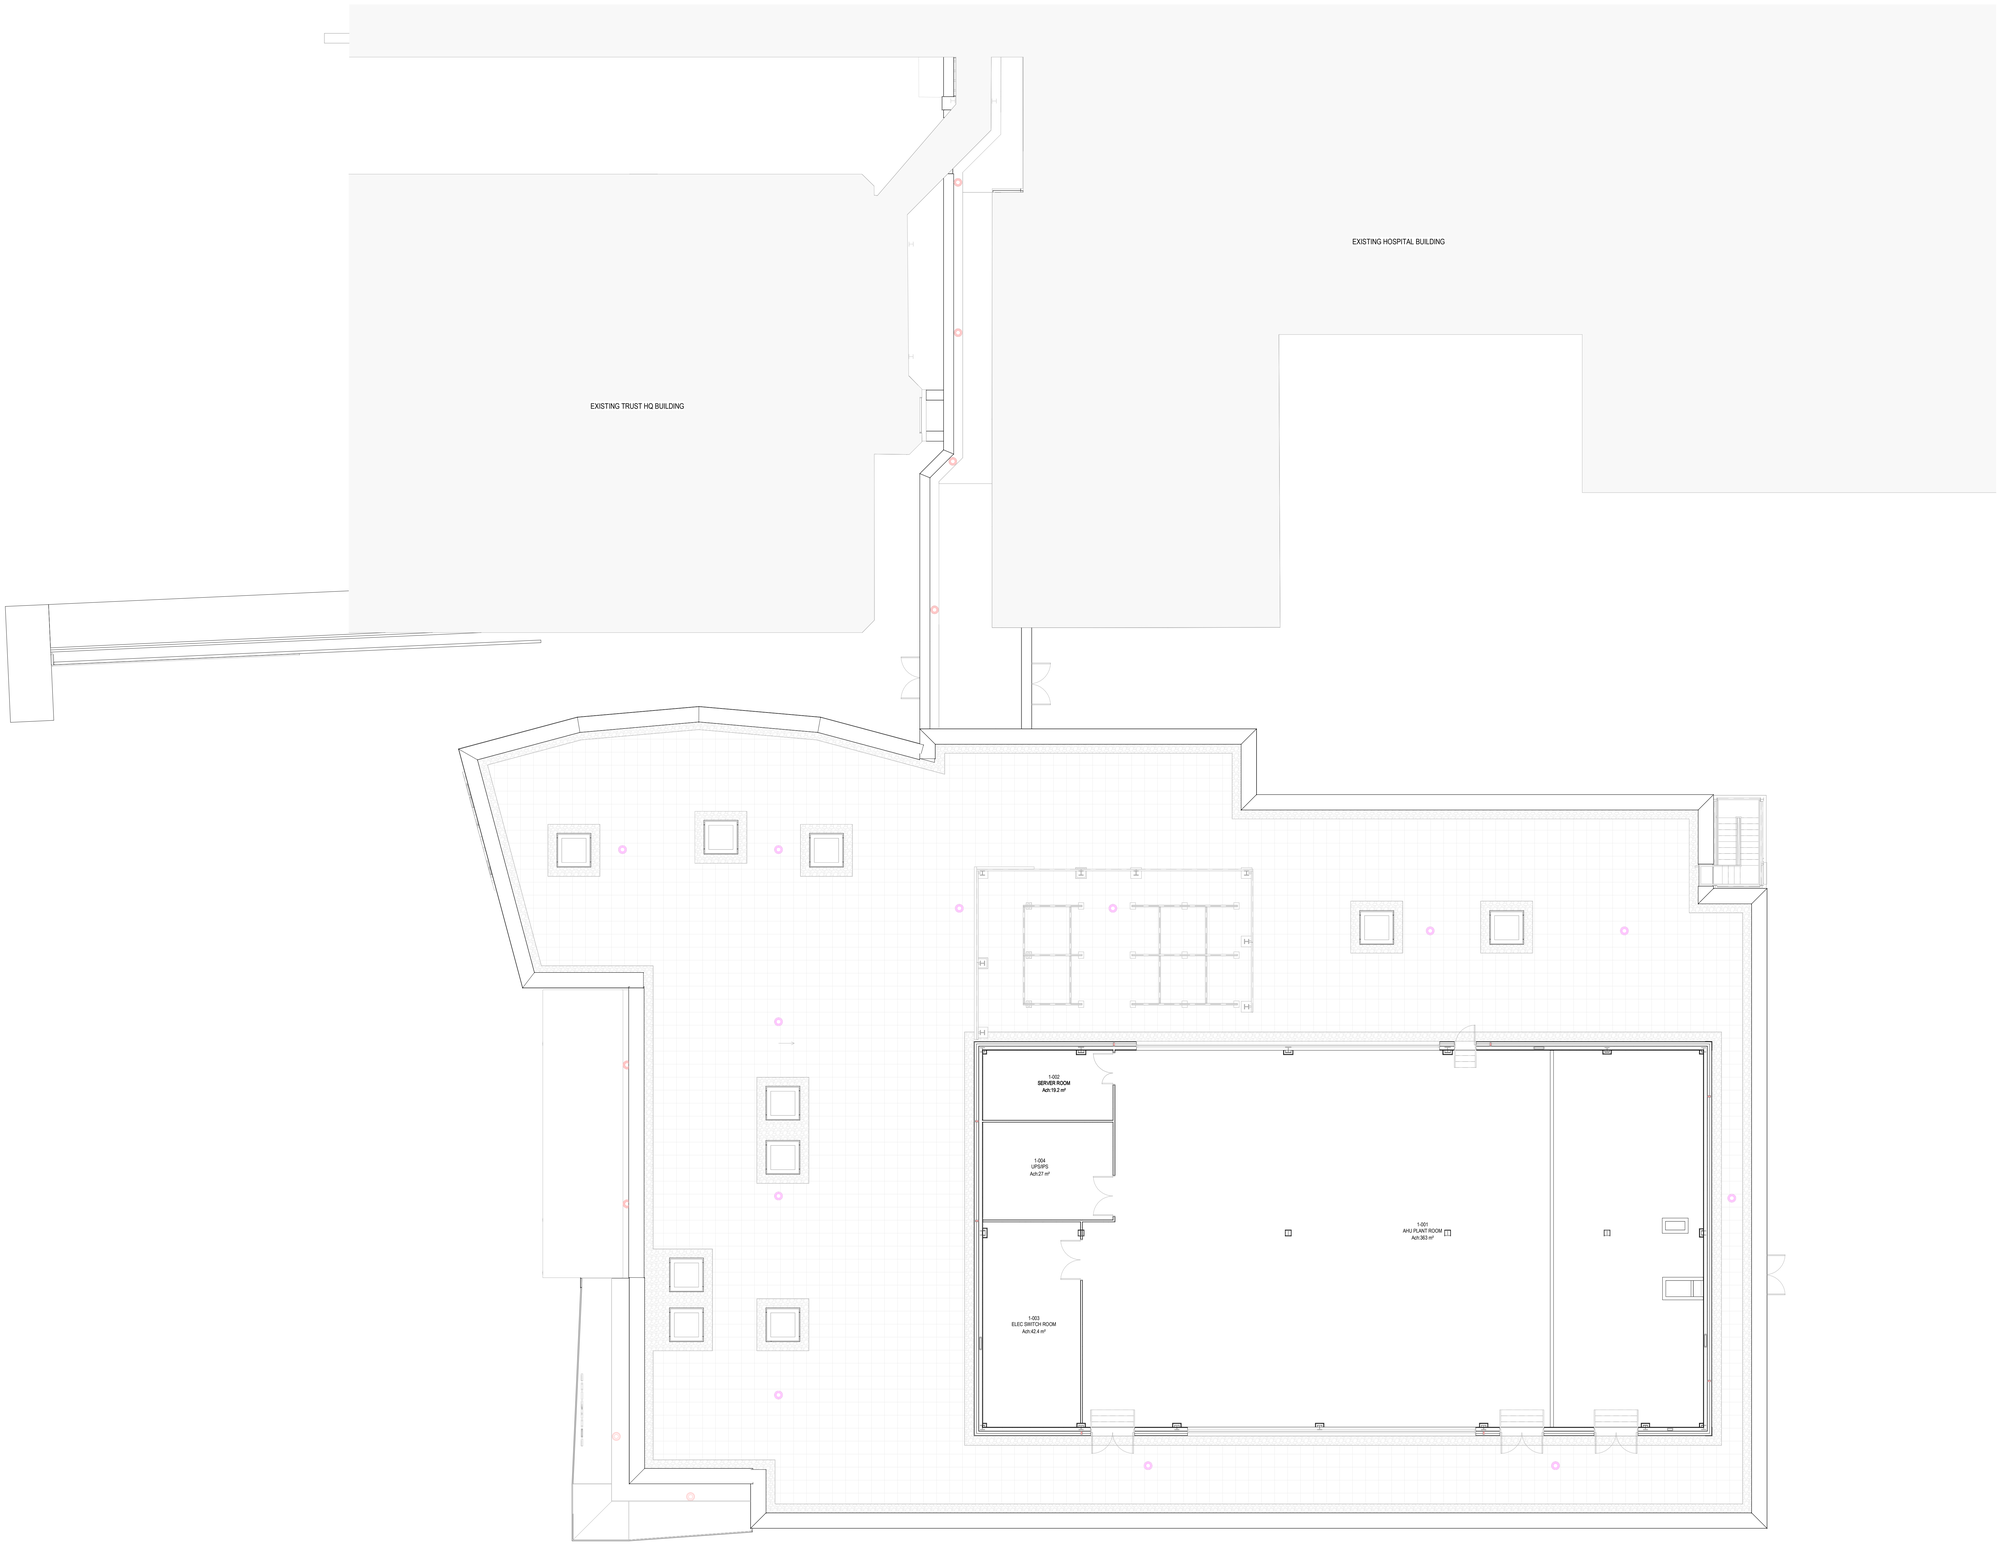

Notes:
- This drawing is copyright.
- Do not scale dimensions from this drawing.
- This drawing is to be read in conjunction with all other relevant drawings.
- All discrepancies on this drawing are to be reported to the architect.
- Do not modify any element of this drawing.
- Use drawing only for purpose(s) issued.
- This drawing may contain colour.

North Point

Scale Bar

0 1m 2m 5m

Scale: 1:100

Key Plan

Hazard	HAZ-xx
1	To warn of significant hazards or information that is unusual To be read in conjunction with all other consultant's information Refer to CDM Schedule XXXX-00-RB-XX-SH-A-250-XXXX

The following external model files are included within this drawing:

Rev	Date	Revision Notes	Drawn	Review
P02	30/05/23	FINAL CONSTRUCTION ISSUE	KT	MH
P01	15/11/21	Ramp and Associated Door Removed Following Trust Instruction	AS	JK

Logos

Intelligence
Buildings
Infrastructure
www.ibigroup.com

Project
HUDDERSFIELD ROYAL INFIRMARY ;
EMERGENCY DEPARTMENT

Drawing Title
PROPOSED PLANT ROOM PLAN

Job Number	Date	Security Classification	Drawn By
125043	2021/05/21		KT
Scale@A0	**Purpose**		**Reviewed By**
1 : 100			MH

Drawing Number	Revision	Suitability
HG0052-IBI-ED-01-PL-A-250101	P02	