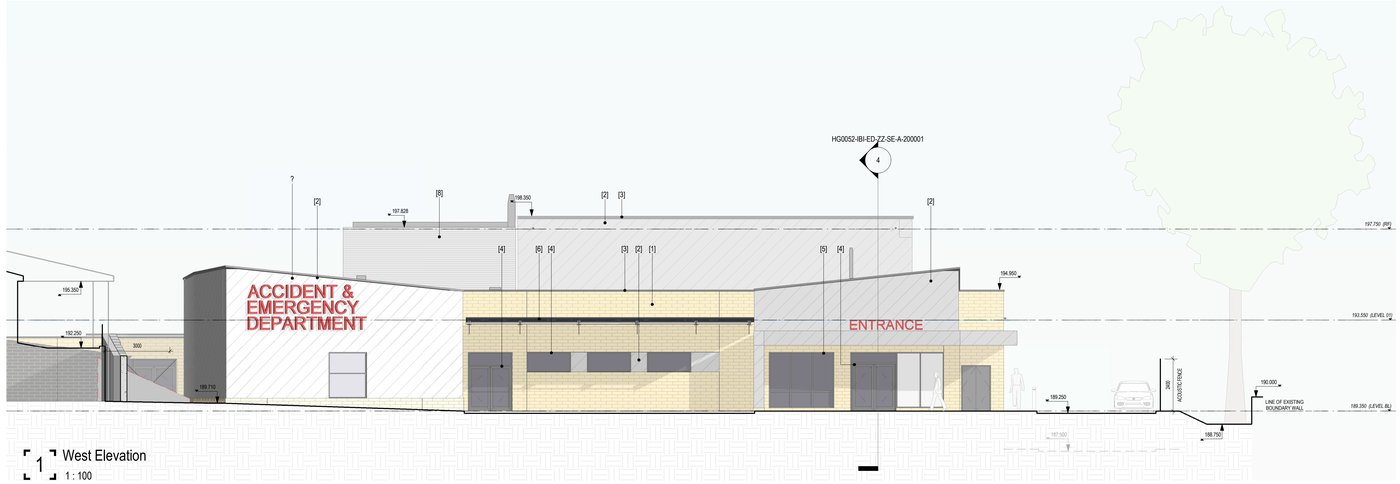

1 West Elevation
1 : 100

5 Entrance Visualisation - 280323

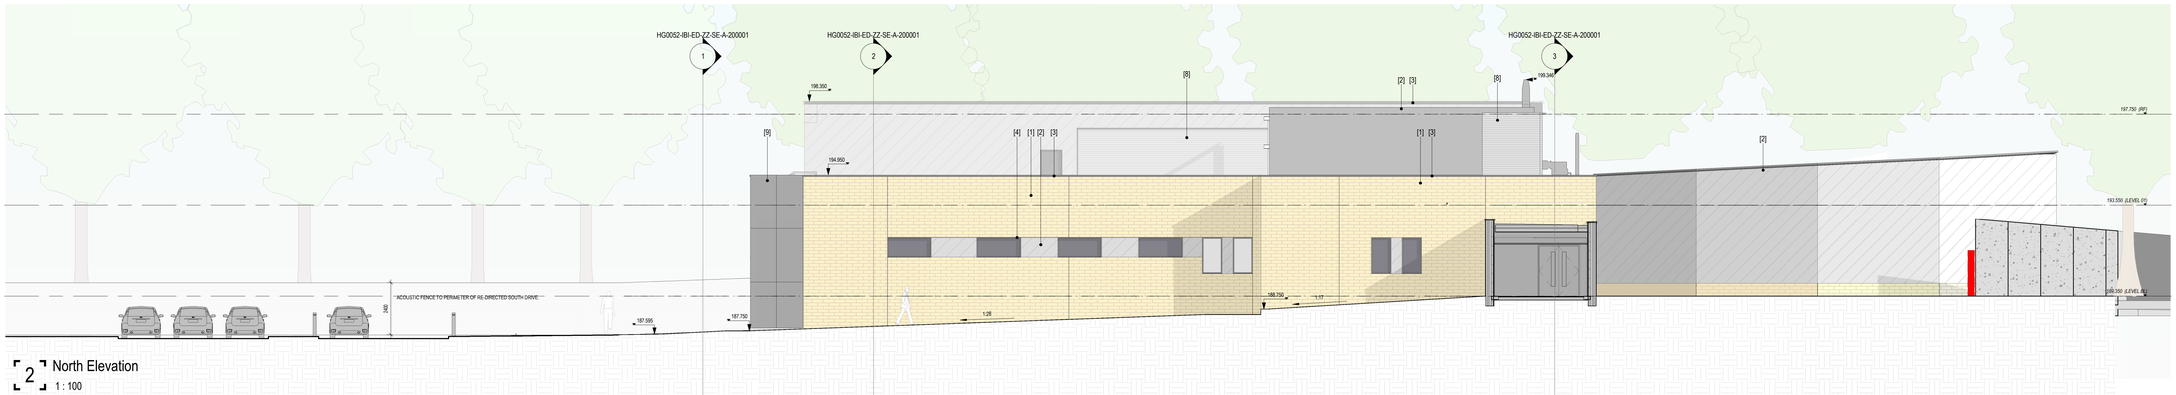

2 North Elevation
1 : 100

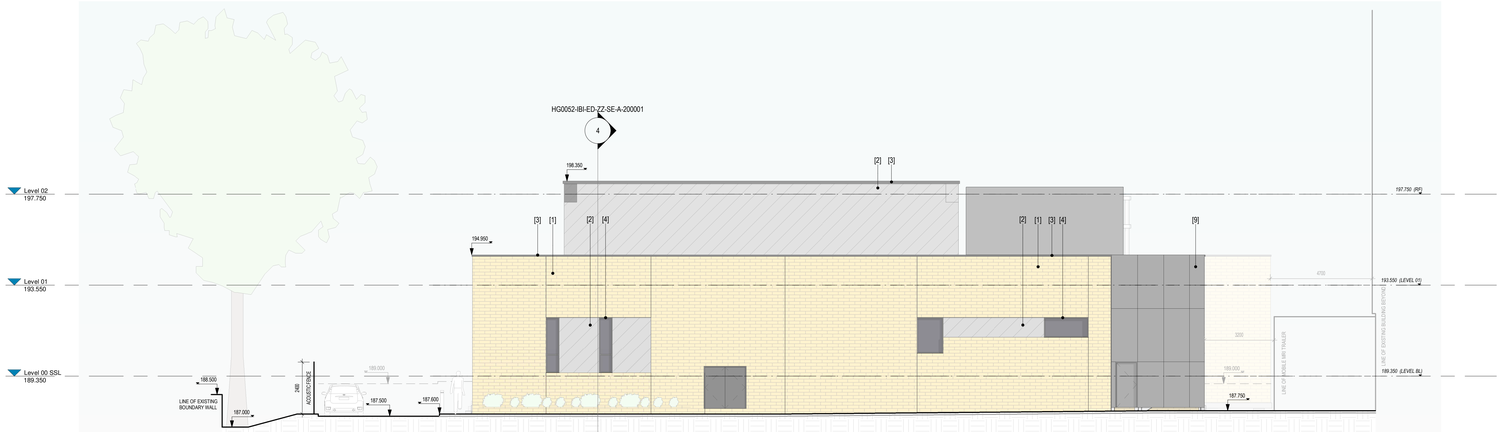

3 East Elevation
1 : 100

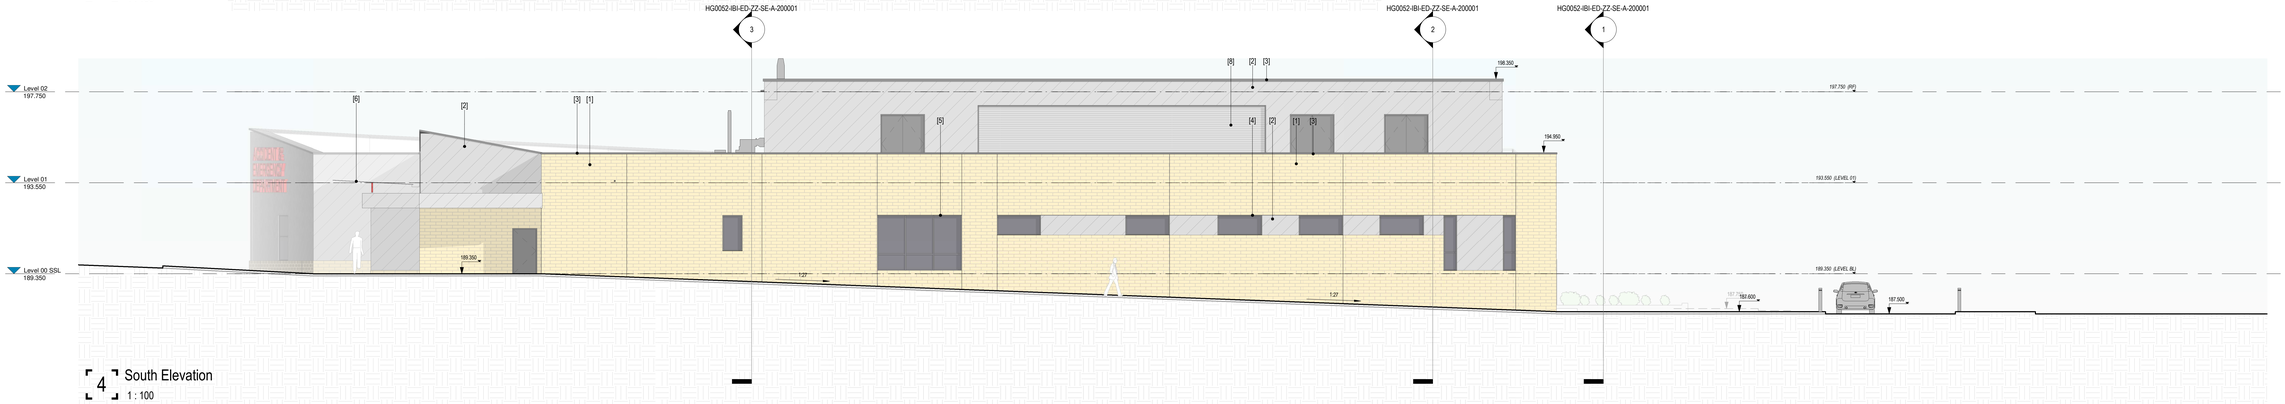

4 South Elevation
1 : 100

MATERIALS KEY

[1]		
[2]	PPC ALUMINUM STANDING SEAM RAINSCREEN CLADDING	COLOUR: GREY
[4]	PPC ALUMINUM WINDOW/ DOOR FRAME	COLOUR: RAL 7015
[5]	PPC ALUMINUM CURTAIN WALLING SYSTEM	COLOUR: RAL 7015
[6]	FRAMELESS STRUCTURAL GLASS CANOPY	
[7]	STAND OFF PPC METAL SIGNAGE	
[8]	ALUMINUM LOUVRE	COLOUR: RAL 7015
[9]	PERFORATED METAL SHEET CLADDING	COLOUR: GREY

Notes:
- This drawing is copyright.
- Do not scale dimensions from this drawing.
- This drawing is to be read in conjunction with all other relevant drawings.
- All discrepancies on this drawing are to be reported to the architect.
- Do not modify any element of this drawing.
- Use drawing only for purpose(s) issued.
- This drawing may contain colour.

Scale Bar
0 1m 2m 3m 5m
Scale: 1:100

North Point

Key Plan

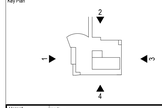

Hazard
1 WAZ-xx
To warn of significant hazards or information that is unusual
To be read in conjunction with all other consultant's information
Refer to CDM Schedule XXXX-IBI-RB-XX-SH-A-200-XXXX

The following external model files are included within this drawing:

Rev	Date	Revision Notes	Drawn	Review
P01.5	23/03/26	Planning Elevations Updated	KT	MH
P01.4	22/07/22	Current Model Issue	KT	MH
P01.3	07/03/22	Spiky removed from feature cladding. External stair cladding updated to perforated metal.	JW	JK
P01.2	22/12/21	ASHP louvre enclosure increased in height, feature cladding curves removed & material amended to PPC aluminium, levels along west elevation amended	JW	JK
P01.1	03/12/21	ASHP louvre enclosure added	JW	JK
P01.0	15/11/21	Ramp and Associated Door Removed Follwing Trust Instruction	AS	JK
P09	14/06/21	4000mm high acoustic fence added - As advised by Acoustican	KT	JK
P08	11/06/21	Fence updated to 2400mm high acoustic	JW	MH
P07	07/06/21	1800mm high closeboarded timber fence added	JW	MH
P06	20/05/21	Curtain wall to major's family wait exchanged for 2no. windows	JW	MH
P05	18/05/21	Updated following decontamination area reconfiguration	JW	JK
P04	29/04/21	Rooftop plantroom extended, removal of basement & relocation of building south 500mm	JW	MH
P03	15/04/21	Stonework bond pattern updated	JW	MH
P02	07/04/21	Drawing number amended to IHP standard. Plantroom & external access stair added. Basement level lowered to match M&E requirements.	JW	MH
P01	19/02/21	REVISED - IHP ISSUE	KT	MH

Logos

IBI Intelligence Buildings Infrastructure
www.ibigroup.com

Project
HUDDERSFIELD ROYAL INFIRMARY ; EMERGENCY DEPARTMENT

Drawing Title
PLANNING ELEVATIONS

Job Number	Date	Security Classification	Drawn By
125043	29/01/21	OFFICIAL	JW
Scale@A0	Purpose		Reviewed By
1 : 100			JK

Drawing Number	Revision	Suitability
HG0052-IBI-ED-ZZ-EL-A-200001	P015	S3