Notes
Read in conjunction with Specifications
All work to comply with Building Regulations
Do not scale from drawing
All governing dimensions to be checked on site

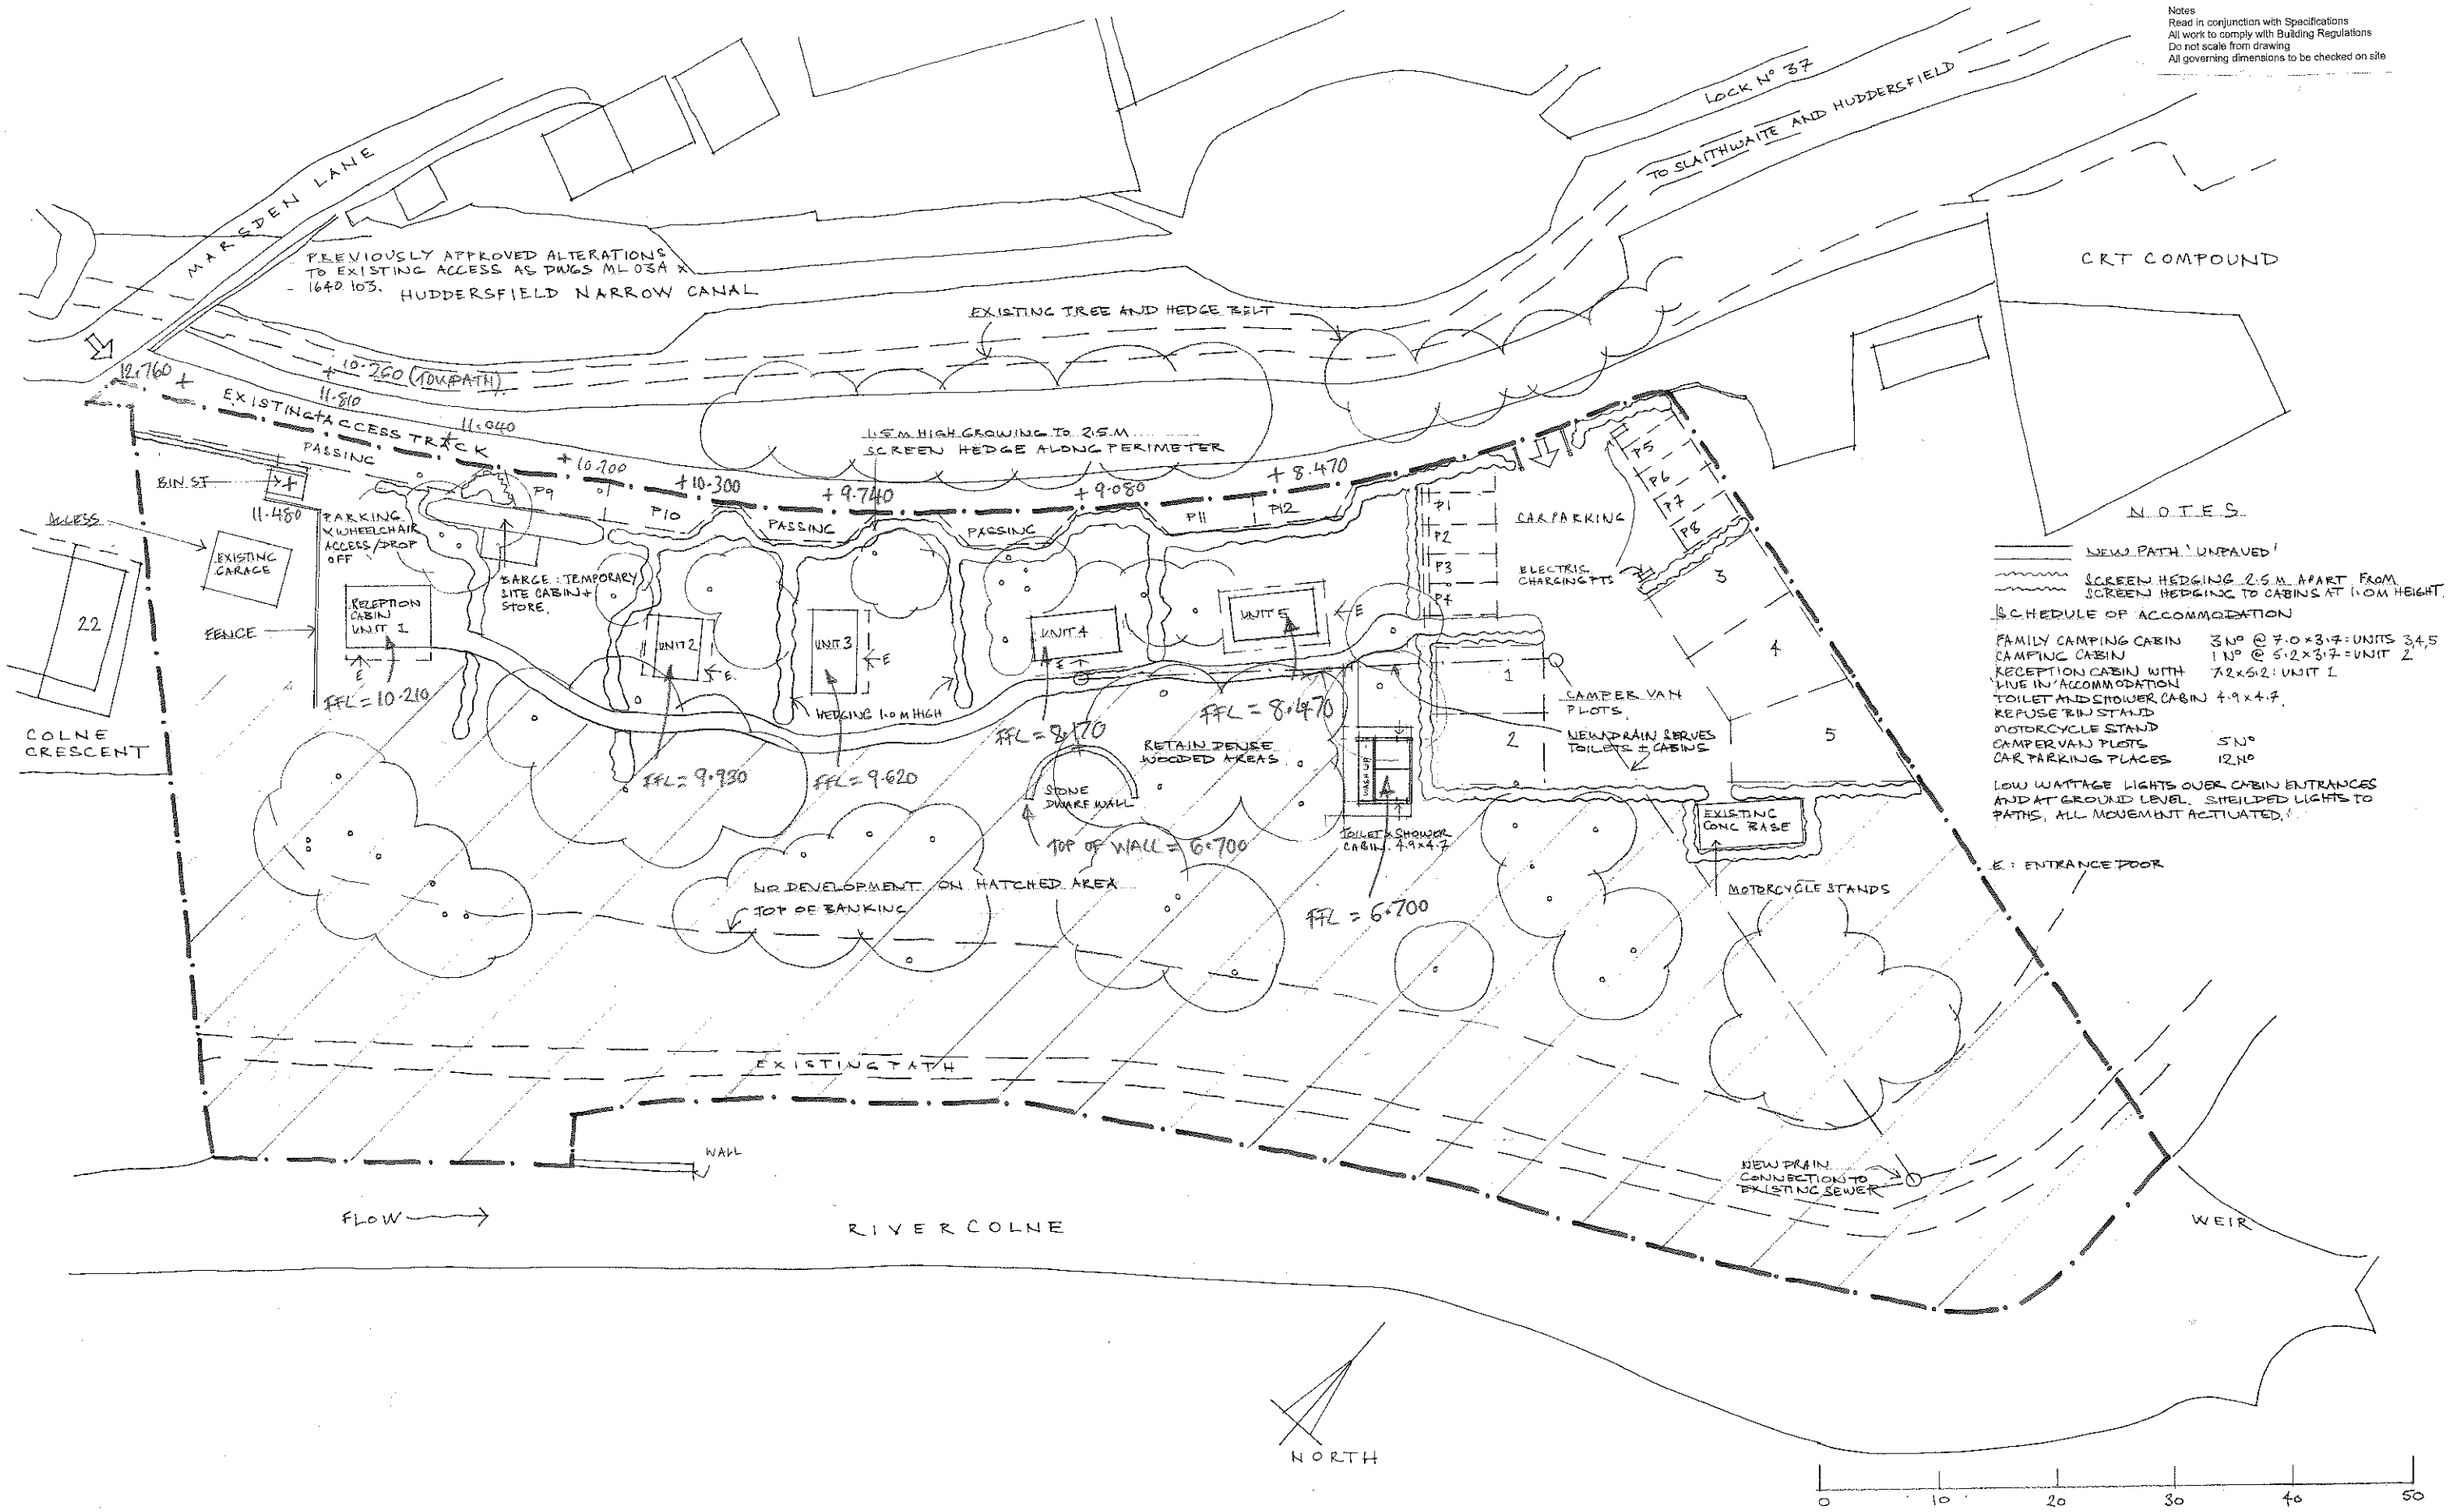

NOTES

NEW PATH 'UNPAVED'

SCREEN HEDGING 2.5 M APART FROM SCREEN HEDGING TO CABINS AT 1.0M HEIGHT.

SCHEDULE OF ACCOMMODATION

FAMILY CAMPING CABIN	3 Nº @ 7.0 x 3.7 = UNITS 3,4,5
CAMPING CABIN	1 Nº @ 5.2 x 3.7 = UNIT 2
RECEPTION CABIN WITH LIVE IN ACCOMMODATION	7.2 x 5.2 : UNIT 1
TOILET AND SHOWER CABIN	4.9 x 4.7
REFUSE BIN STAND	
MOTORCYCLE STAND	
CAMPERVAN PLOTS	5 Nº
CAR PARKING PLACES	12 Nº

LOW WATTAGE LIGHTS OVER CABIN ENTRANCES AND AT GROUND LEVEL. SHIELDED LIGHTS TO PATHS, ALL MOVEMENT ACTIVATED.

DRG C09 — 1:500 @ A3

PLAN SHOWING FLOOR LEVELS

PROPOSED CAMP SITE ADJ LOCK 38

OFF MARSDEN LANE — 15/04/2023.