
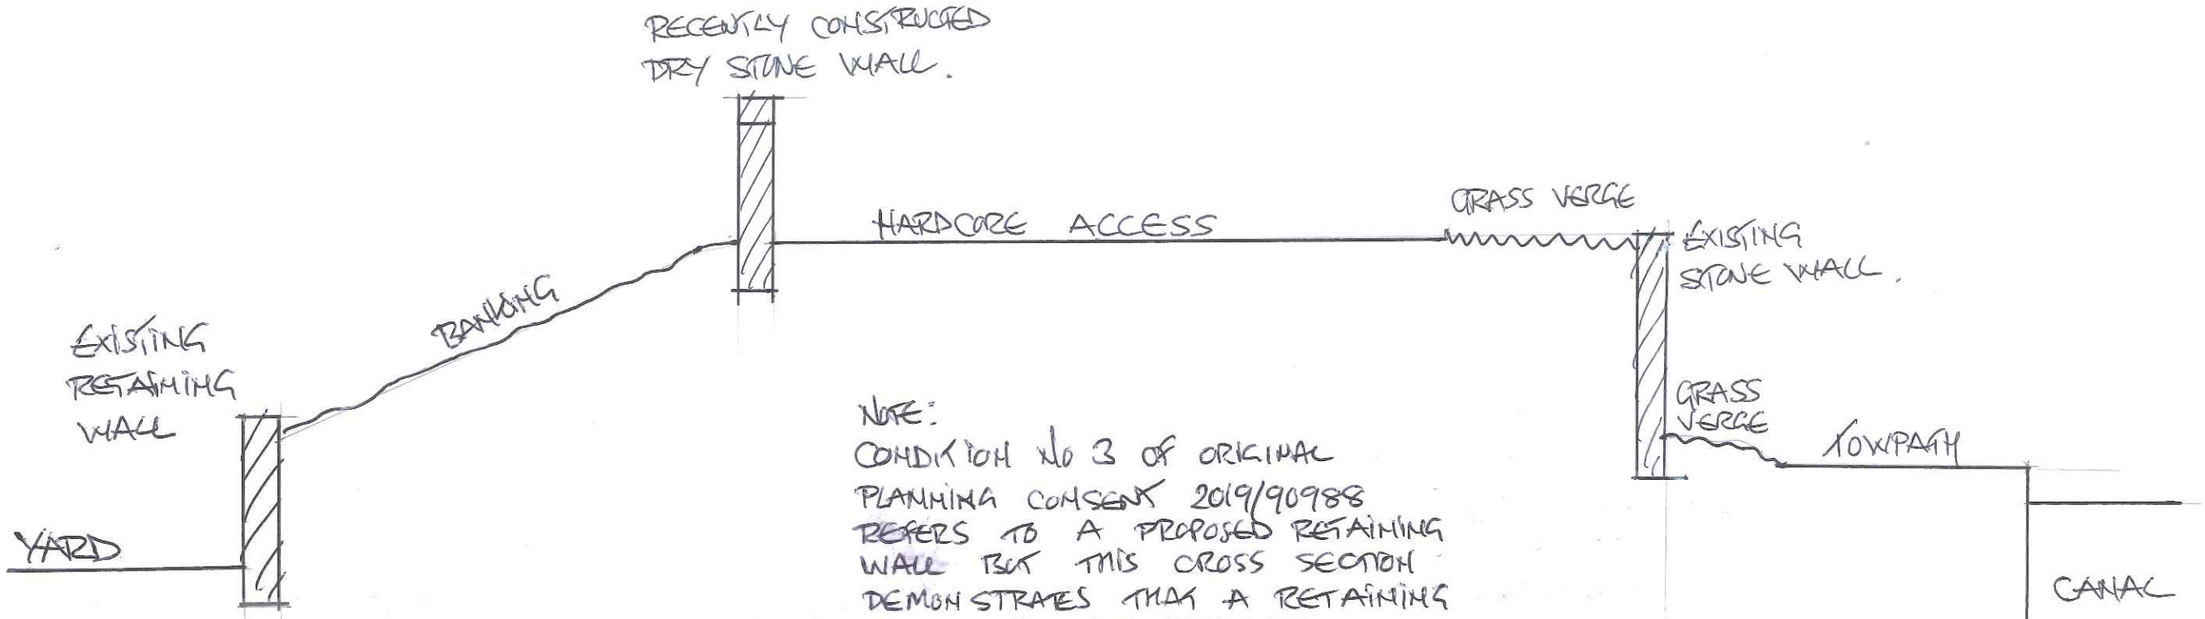


NOTE:
CONDITION No 3 OF ORIGINAL PLANNING CONSENT 2019/90988 REFERS TO A PROPOSED RETAINING WALL BUT THIS CROSS SECTION DEMONSTRATES THAT A RETAINING WALL IS NOT REQUIRED.

SECTION X-X (1:50 @ A3)

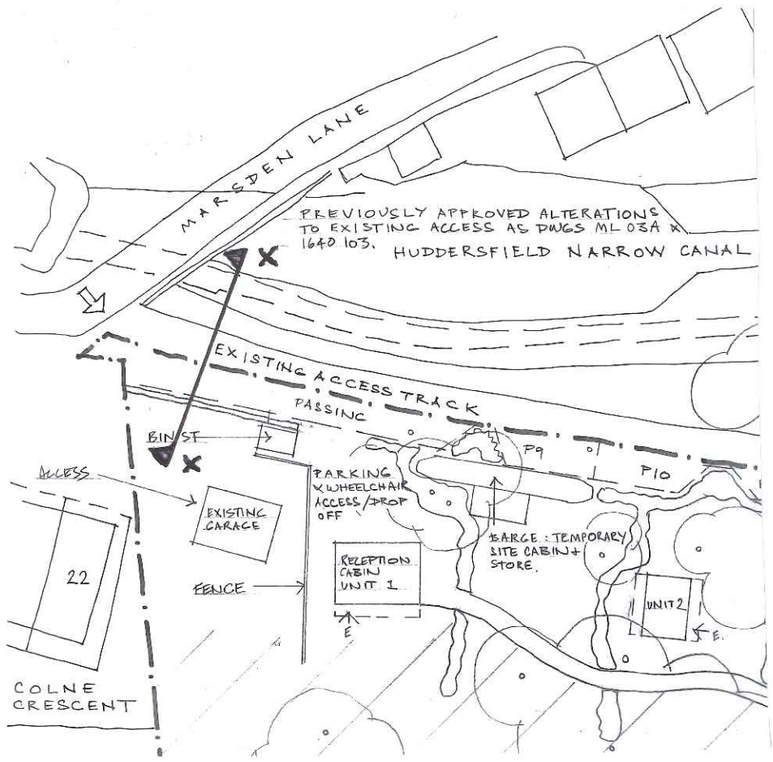

SECTION LOCATION PLAN.
(NTS)

REV A 05/06/2023 SECTION LOCATION ADDED.

DRG C08 'A' 1:50@A3

PROPOSED CAMPSITE ADJ LOCK 38, OFF MARSDEN LANE.

17/04/2023. SECTION THRO' ENTRANCE/ACCESS