


Key:

- C1-100x100 Steel Pillar
- C2-150x150 Timber Pillar


Metal Cladding Panels

1000mm Stone Wall

Entrance

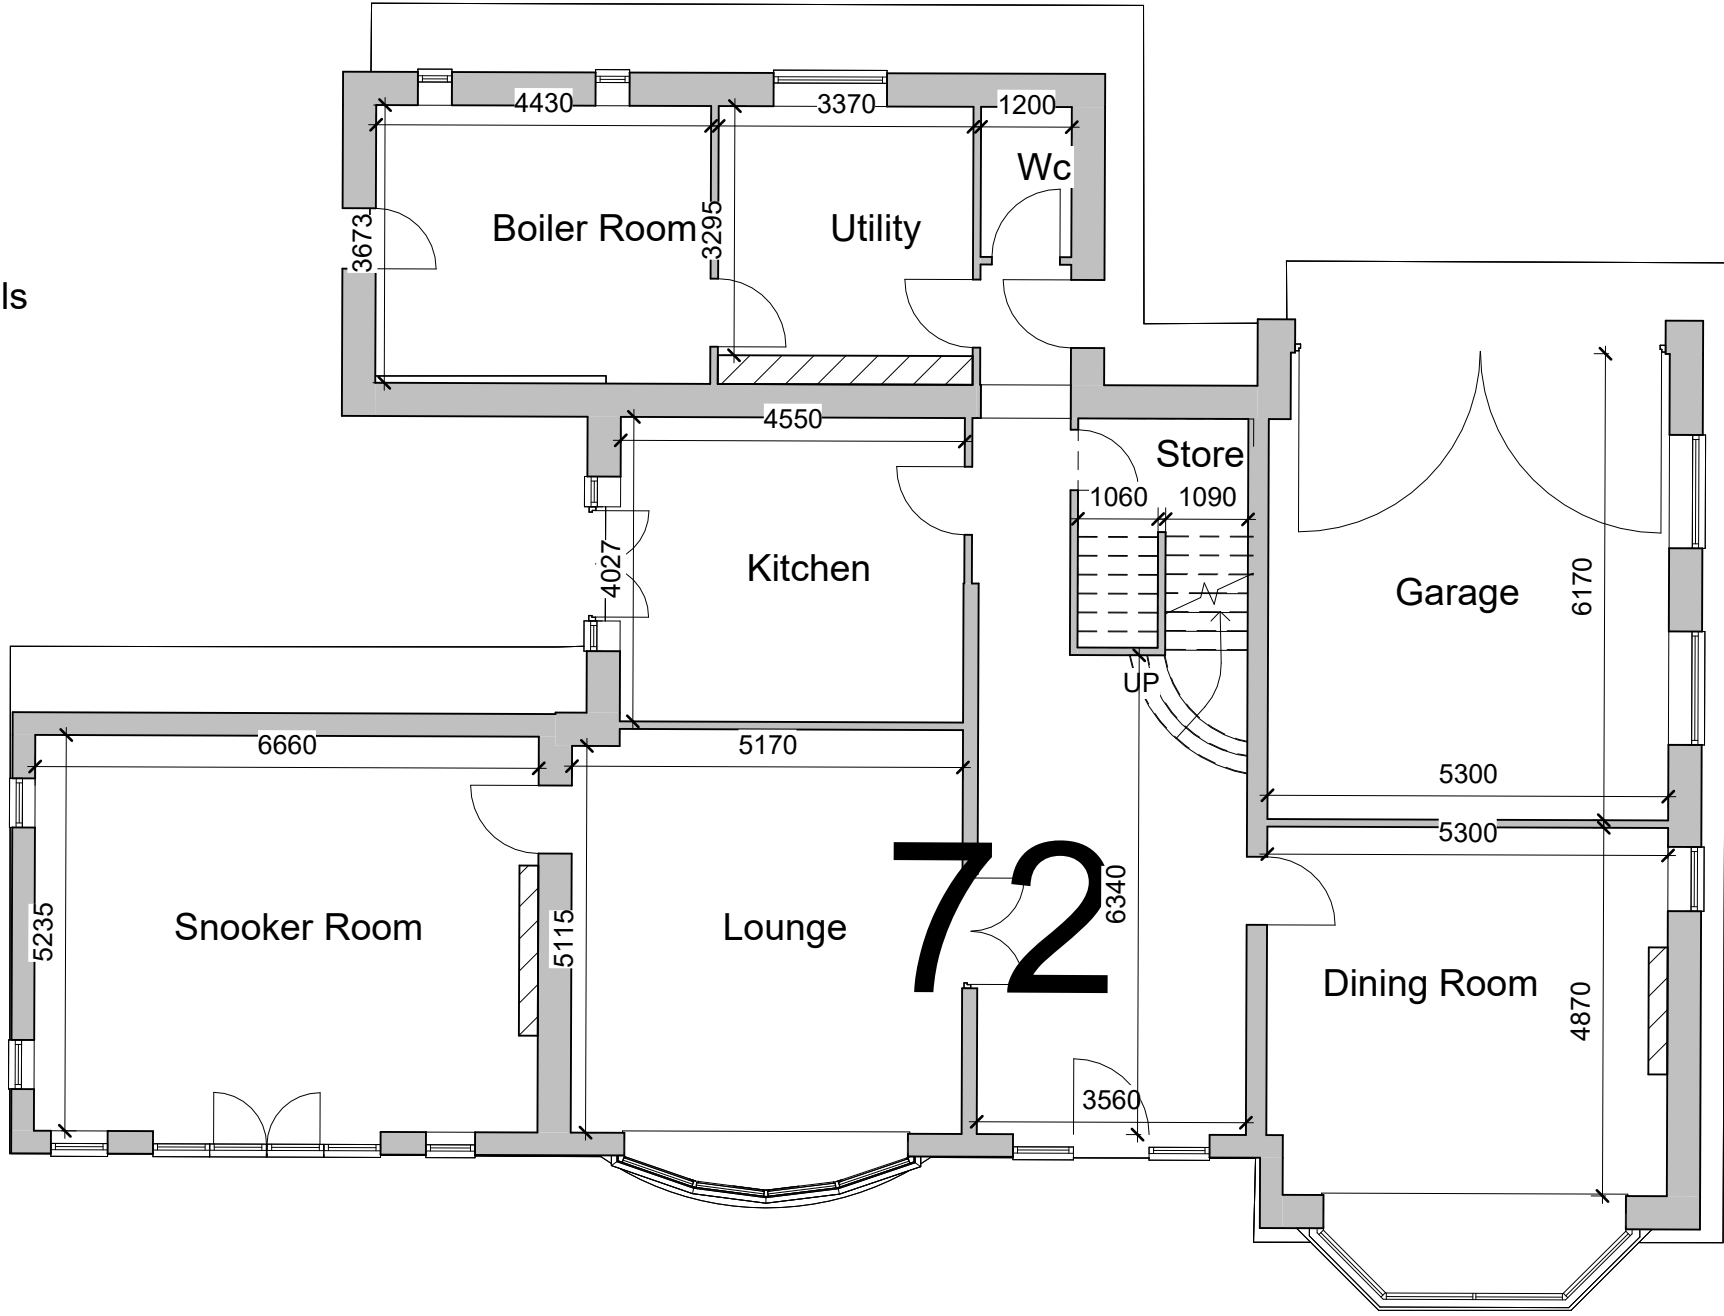

Retrospective Proposed Ground Floor
1:100

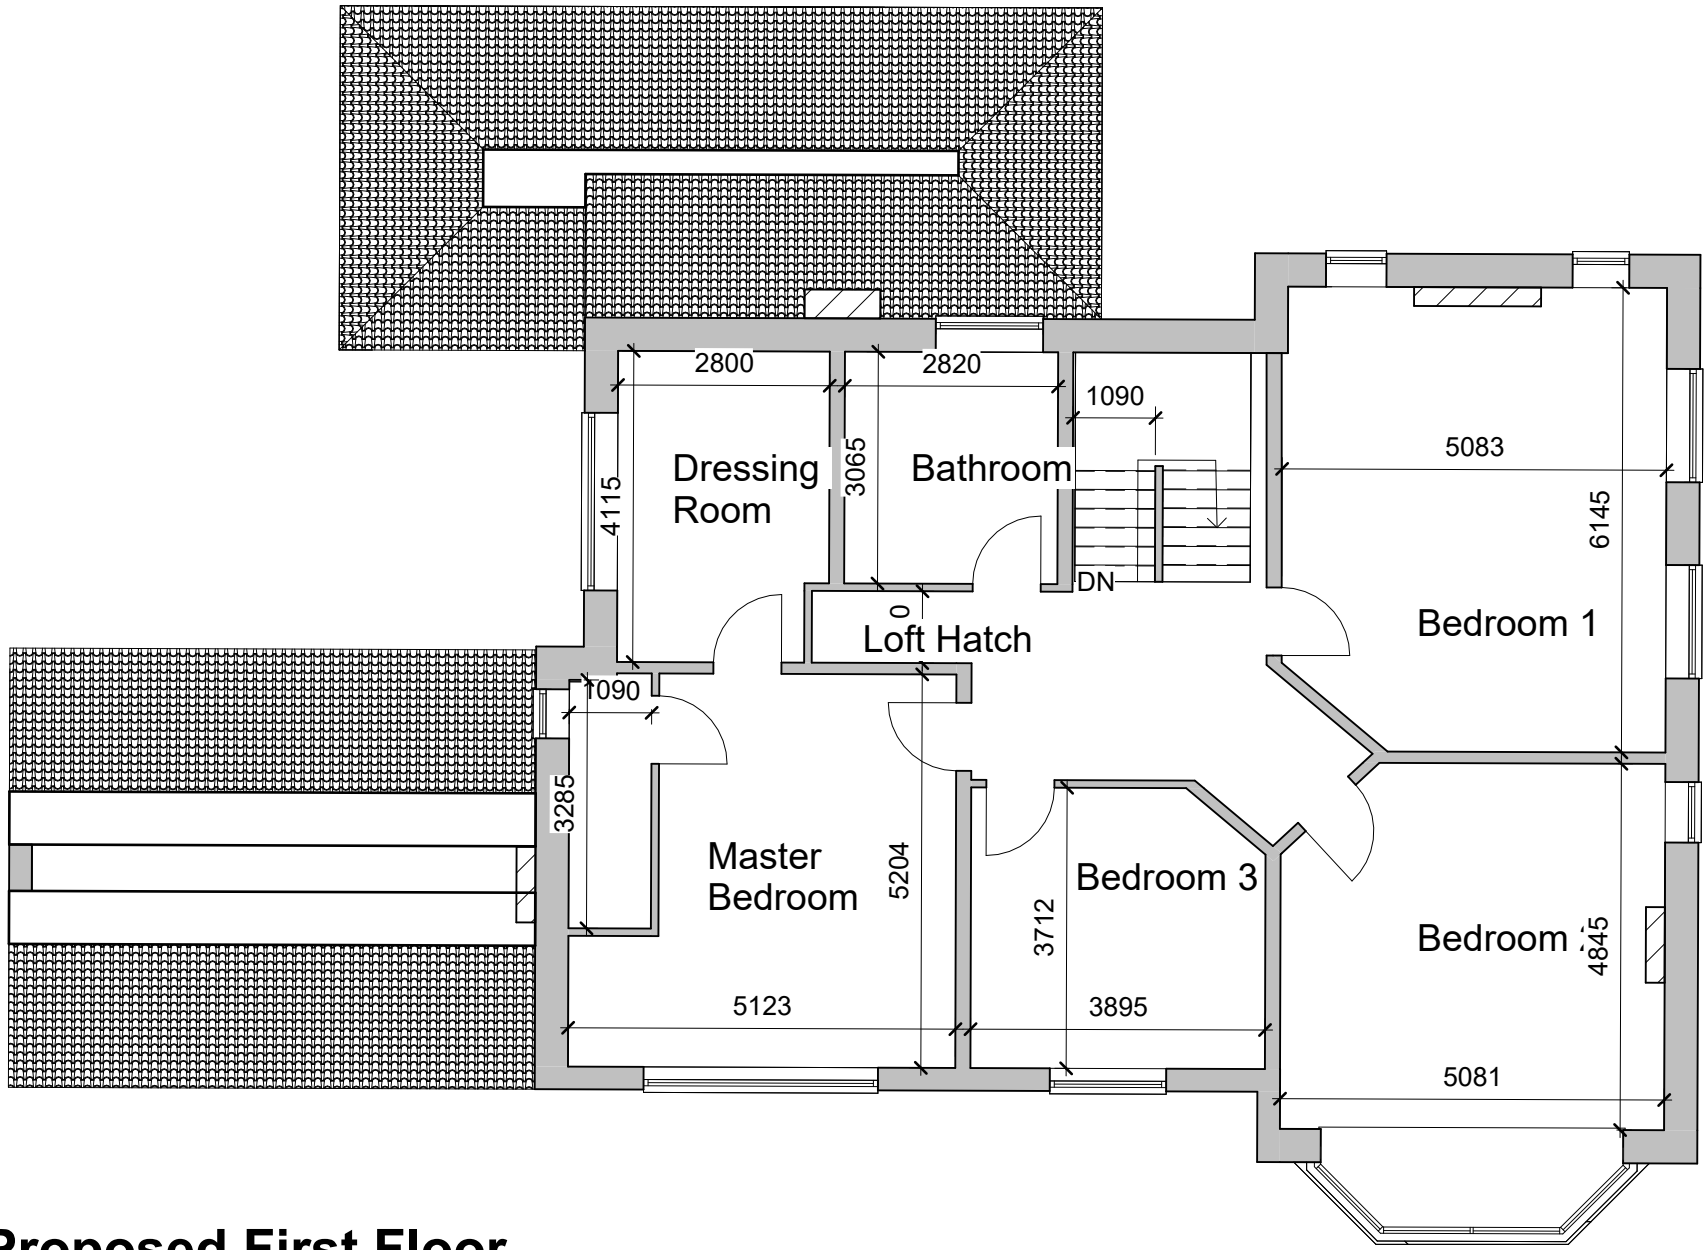

Retrospective Proposed First Floor
1:100

Note:

All Dimensions Are Approximate



TREND
ARCHITECTURE
T: 01484 941051
plan@trendarchitecture.co.uk
www.trendarchitecture.co.uk

Project Name 72 Beaumont Park Road, Beaumont Park, Huddersfield, HD4 5JH	
Drawing Title: Proposed Layout-Pergola	
Drawing Number: TR-A23-0103-005	Scale: 1 : 100@A1
Date: 11/04/23	Revision:
Drawn By: AM	Checked by: JA
Reason For Issue: Planning	