Do not scale from this drawing. Use figured dimensions only.

Contractors to verify all dimensions on site before commencing any work or shop drawings.

If drawings or specifications exceed the quantities taken in any way, Fibre Architects are to be informed before the work is initiated.

All drawn information is based on Ordnance Survey and/or existing record drawings. All content subject to Site Survey, Structural Survey, Site Investigations, Planning and other Statutory Approvals.

This drawing is not to be reproduced in whole or part without the consent of Fibre Architects Ltd.

Fibre Architects Limited Copyright.

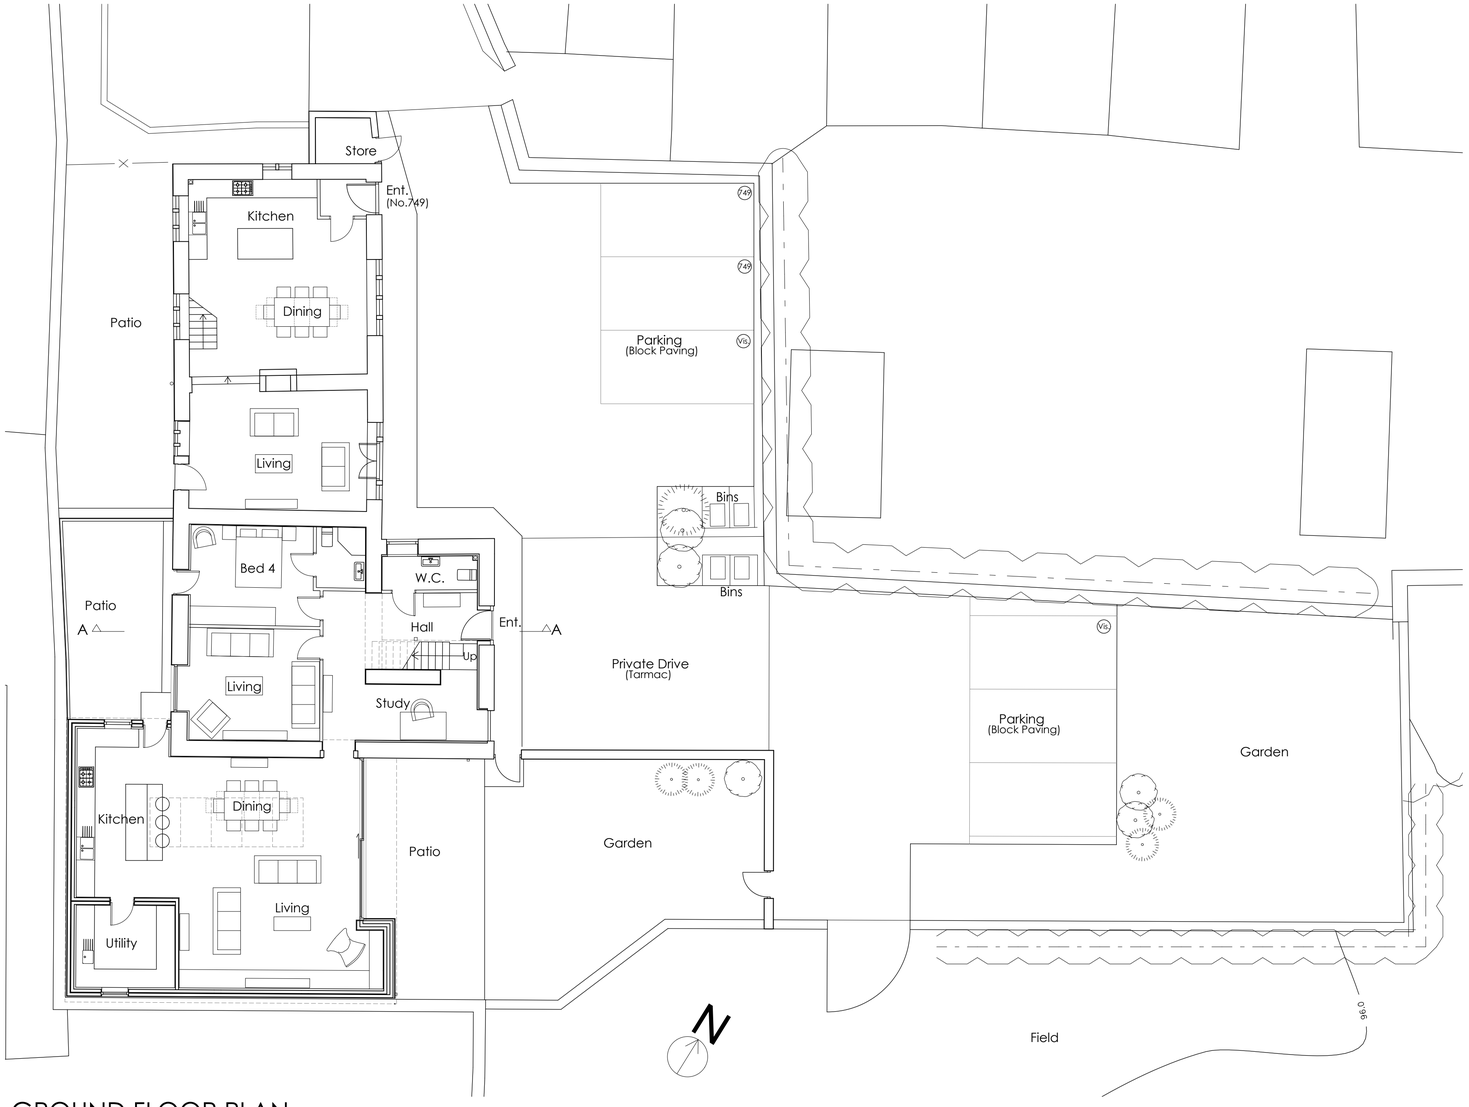

GROUND FLOOR PLAN

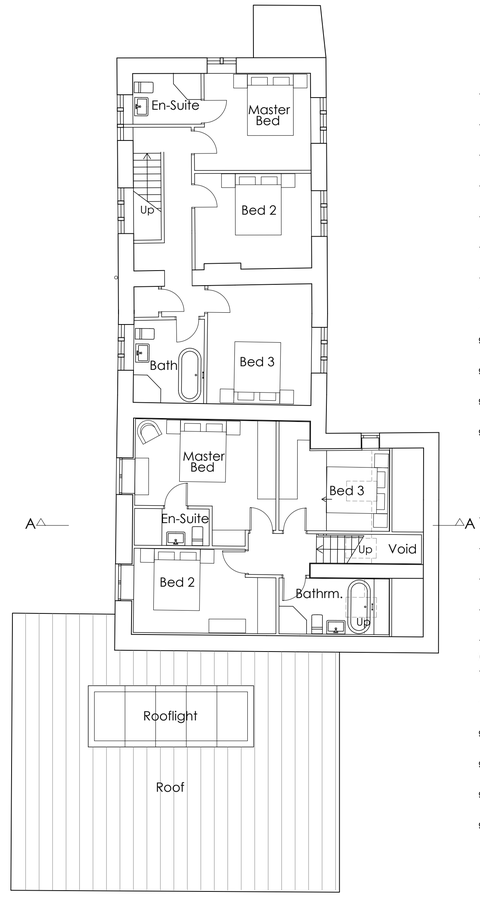

FIRST FLOOR PLAN

NORTH WEST ELEVATION

SOUTH EAST ELEVATION

NORTH EAST ELEVATION

SOUTH WEST ELEVATION

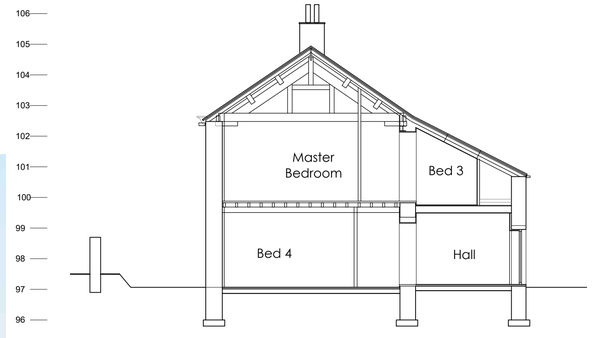

SECTION A-A

Rev	Description	Date	By	App'd
A	General Updates	20/03/23	DH	MO

Project Domestic Refurbishment 749 New Hey Road, Outlane, Huddersfield, HD3 3YL		Project no 21.009	Date 20/03/2023
Drawing Title Information as Proposed	Scale @ A1 As Shown	Drawn by DH	Appr. by MO
Client Dominic Waterson	Drawing no AL0006		Rev A

FIBRE ARCHITECTS
First Floor Buckden Mount
8 Thornhill Road
Huddersfield, HD3 3AU
Tel: 01484 544 410
www.fibrearchitects.co.uk
Email: info@fibrearchitects.co.uk

Scale 1:100 0 5m 10m

CONVERTED BARN (LISTED BUILDING)
AS PROPOSED