Station	Easting	Northing	Level
S1	412888.819	414138.154	93.449
S2	412888.408	414163.671	92.933
S3	412911.160	414154.363	92.254

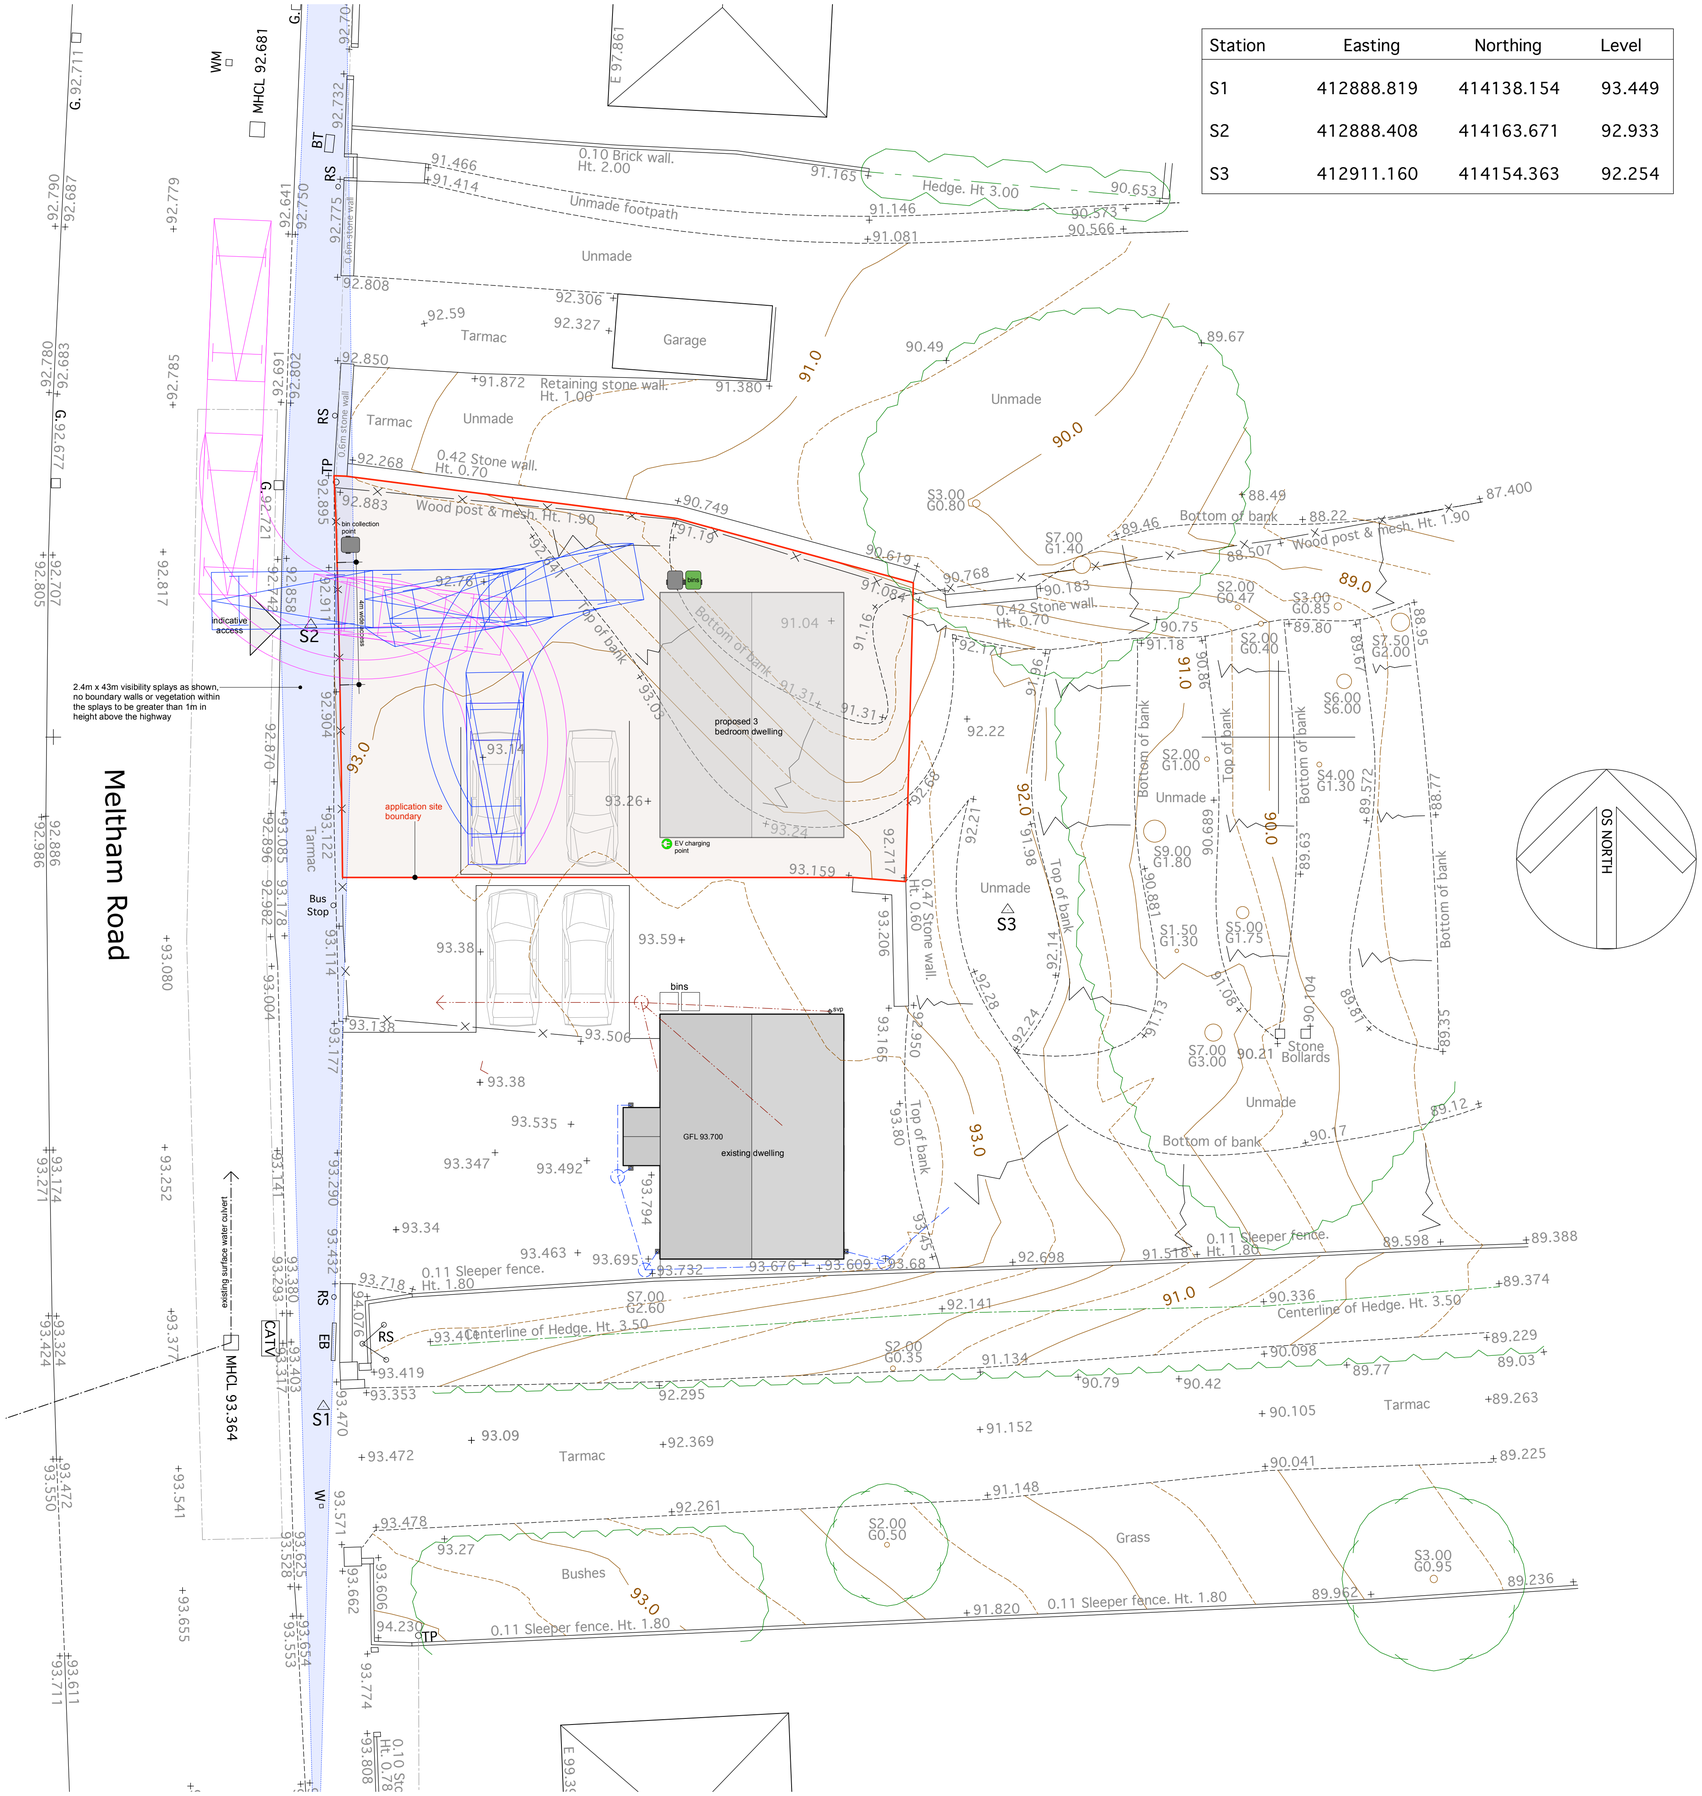

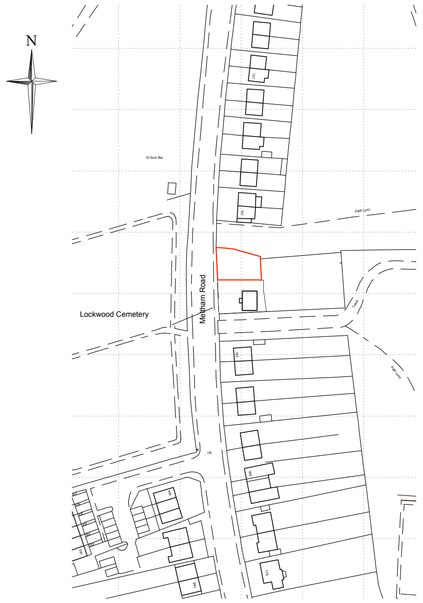

location plan
1:1250

This drawing has been prepared specifically for the purpose of obtaining Planning Permission and/or Building Regulation Approval. Its suitability for other purposes, without supplementary details and specifications cannot be guaranteed. The Permissions and/or Approvals are beyond the Architects control, and no guarantee that such will be granted is given or to be inferred by reason of the preparation of this drawing. Only figured dimensions are to be used. All dimensions to be checked on site. This drawing together with the design is the property and copyright of the Architect and must not be reproduced without prior written permission.

rev.	description	date	drawn	apprvd
P03	Drawing updated to show parking & turning provision	01.08.23	AS	AS
P02	Drawing updated for planning submission	14.04.23	AS	AS
P01	Drawing originated	05.08.22	AS	AS

project: outline proposal for single dwelling
at
land adjacent to 137, Meltham Road
Lockwood, Huddersfield, HD4 7BG
for
Executors of Albert Manion (deceased)

title: site plan
number: 22084D-01-P03
scale: 1:100
size: A1

ARCHITECTURE + DESIGN PARTNERSHIP
The Old Police Station 16 Bridge Lane Holmfirth HD9 7AN
T: 01484 685411 E: hello@adp-architects.com
W: www.adp-architects.com
RIBA Chartered Practice