




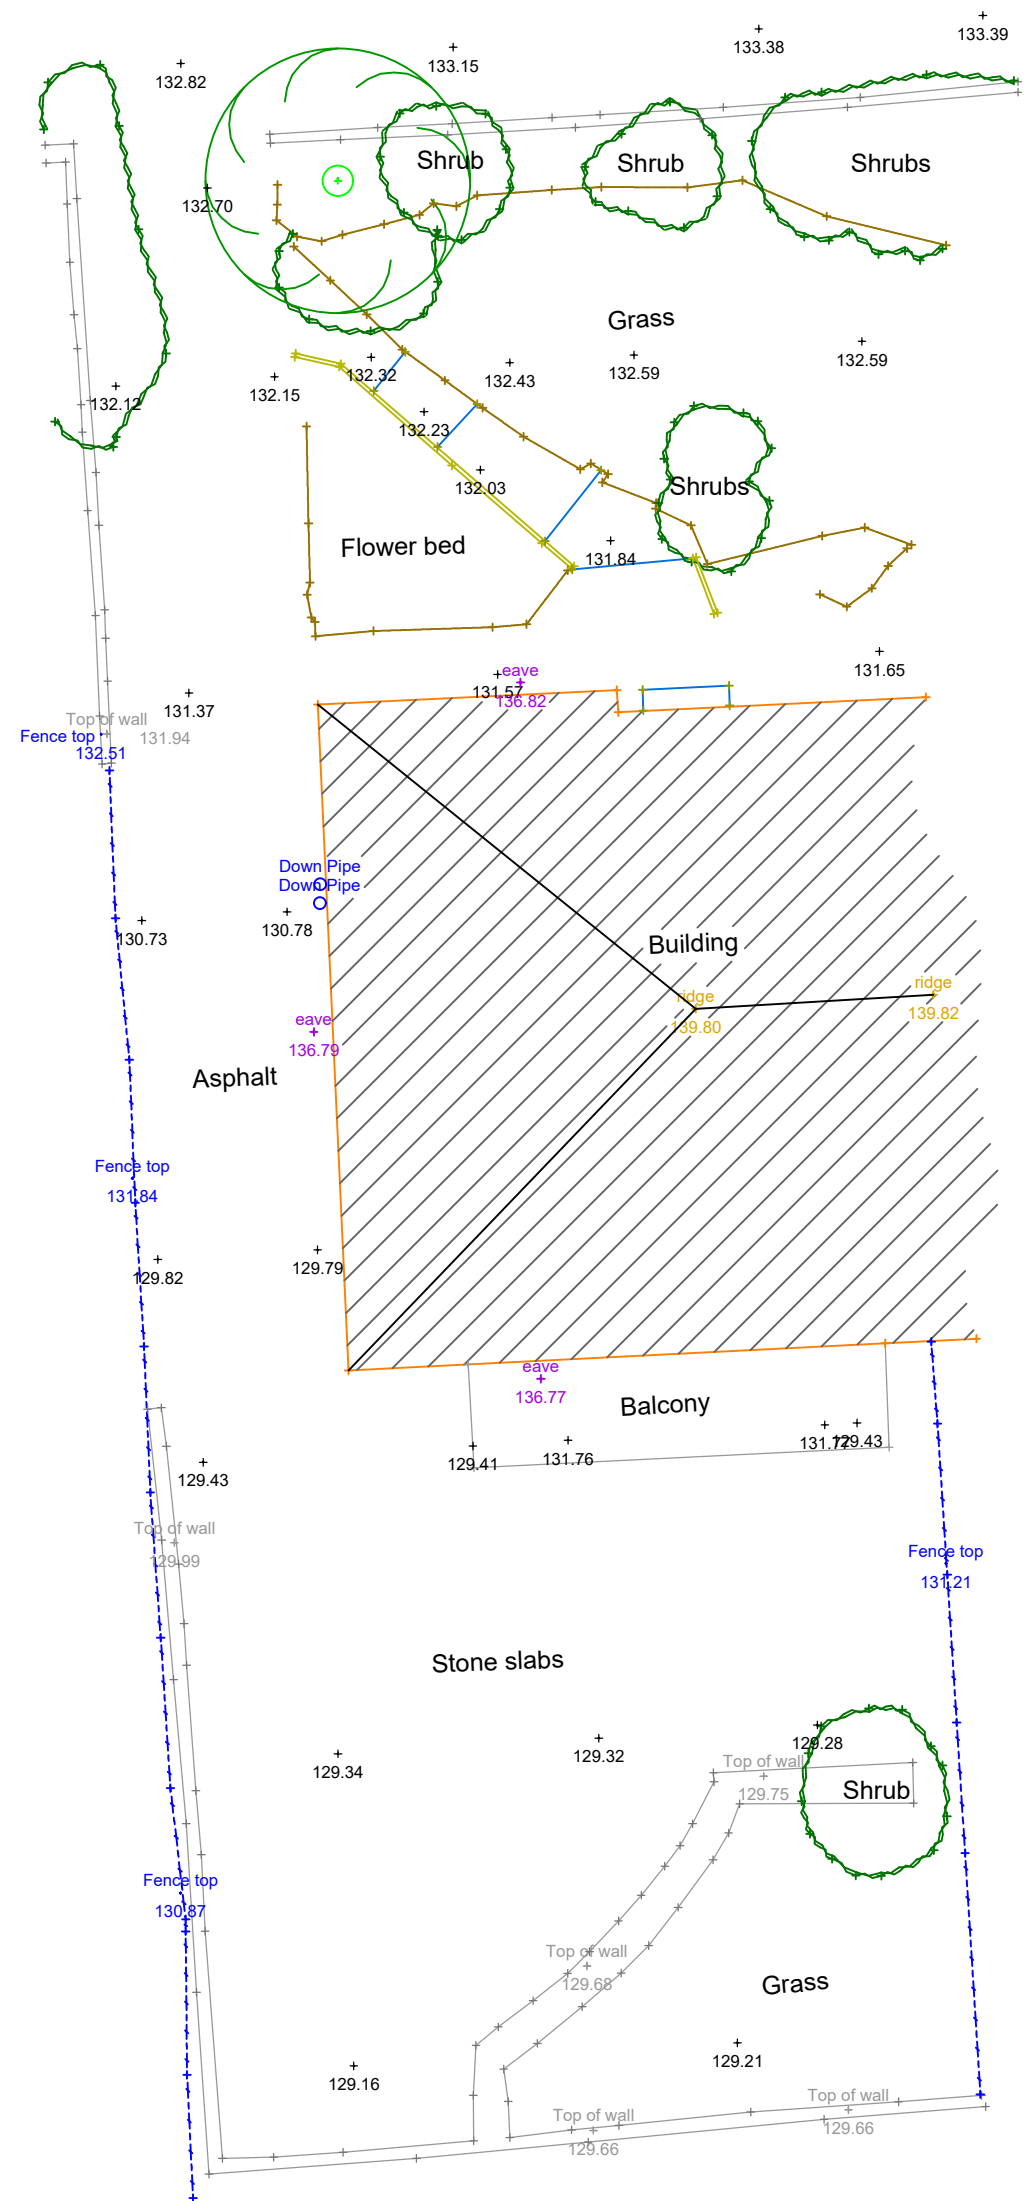

EXISTING SITE PLAN 1:100
SCALE BAR 1:100

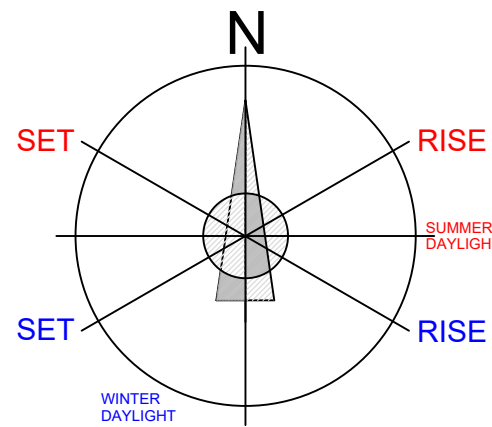

PROPOSED SITE PLAN 1:100
SCALE BAR 1:100

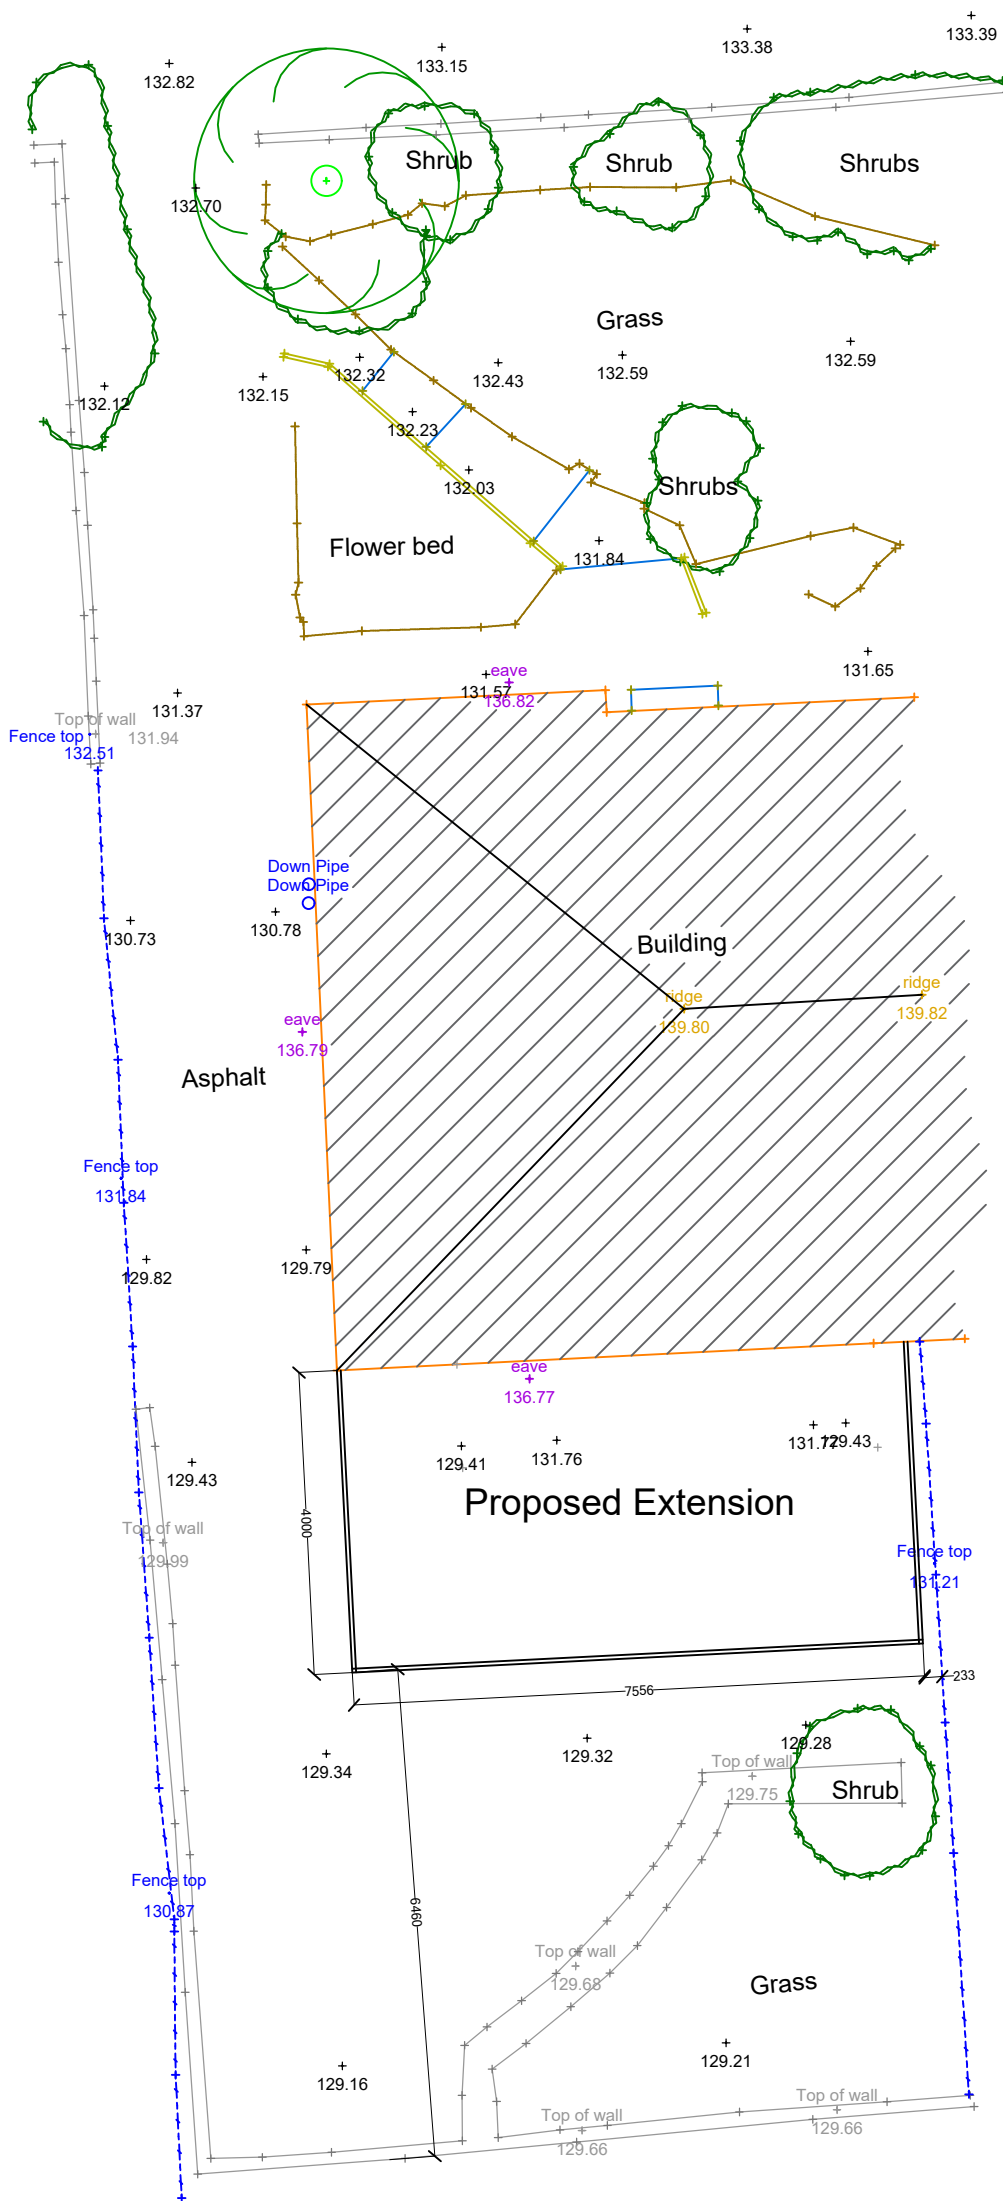

BLOCK PLAN 1:500

SCALE BAR 1:500



LOCATION PLAN 1:1250

SCALE BAR 1:1250

REV :

CLIENT :

Uppal

ADDRESS :

53 Heaton Road
Huddersfield
HD1 4HZ

PROJECT :

Site Plans & Location Plan.

DATE :

Mar 2023

ISSUE :

PLANNING: B.REGULATIONS: GENERAL:

DRAWING REF :

2023-23-003

REVISION: SCALE:

As Shown @A1

Drawings are to scale indicated for planning purposes
No scaling permitted for construction purposes

Information on this drawing is copyright. All rights reserved.
No part of this work may be reproduced or transmitted in
any form by any means, either electronically, mechanically,
by photocopying, recording or otherwise stored in any
retrieval system of any nature, without the express consent
of Langley Architectural.