


IF IN ANY DOUBT PLEASE ASK THE ARCHITECT FOR CLARIFICATION.
DO NOT SCALE FROM DRAWING. ALL DIMENSIONS TO BE CHECKED ON SITE.
THE COPYRIGHT FOR THESE DRAWINGS REMAINS THE PROPERTY OF THE ARCHITECT. THEY MUST NOT BE REPRODUCED IN ANY WAY WITHOUT THE ARCHITECT'S PRIOR WRITTEN CONSENT.




EAST PERSPECTIVE




SOUTH PERSPECTIVE

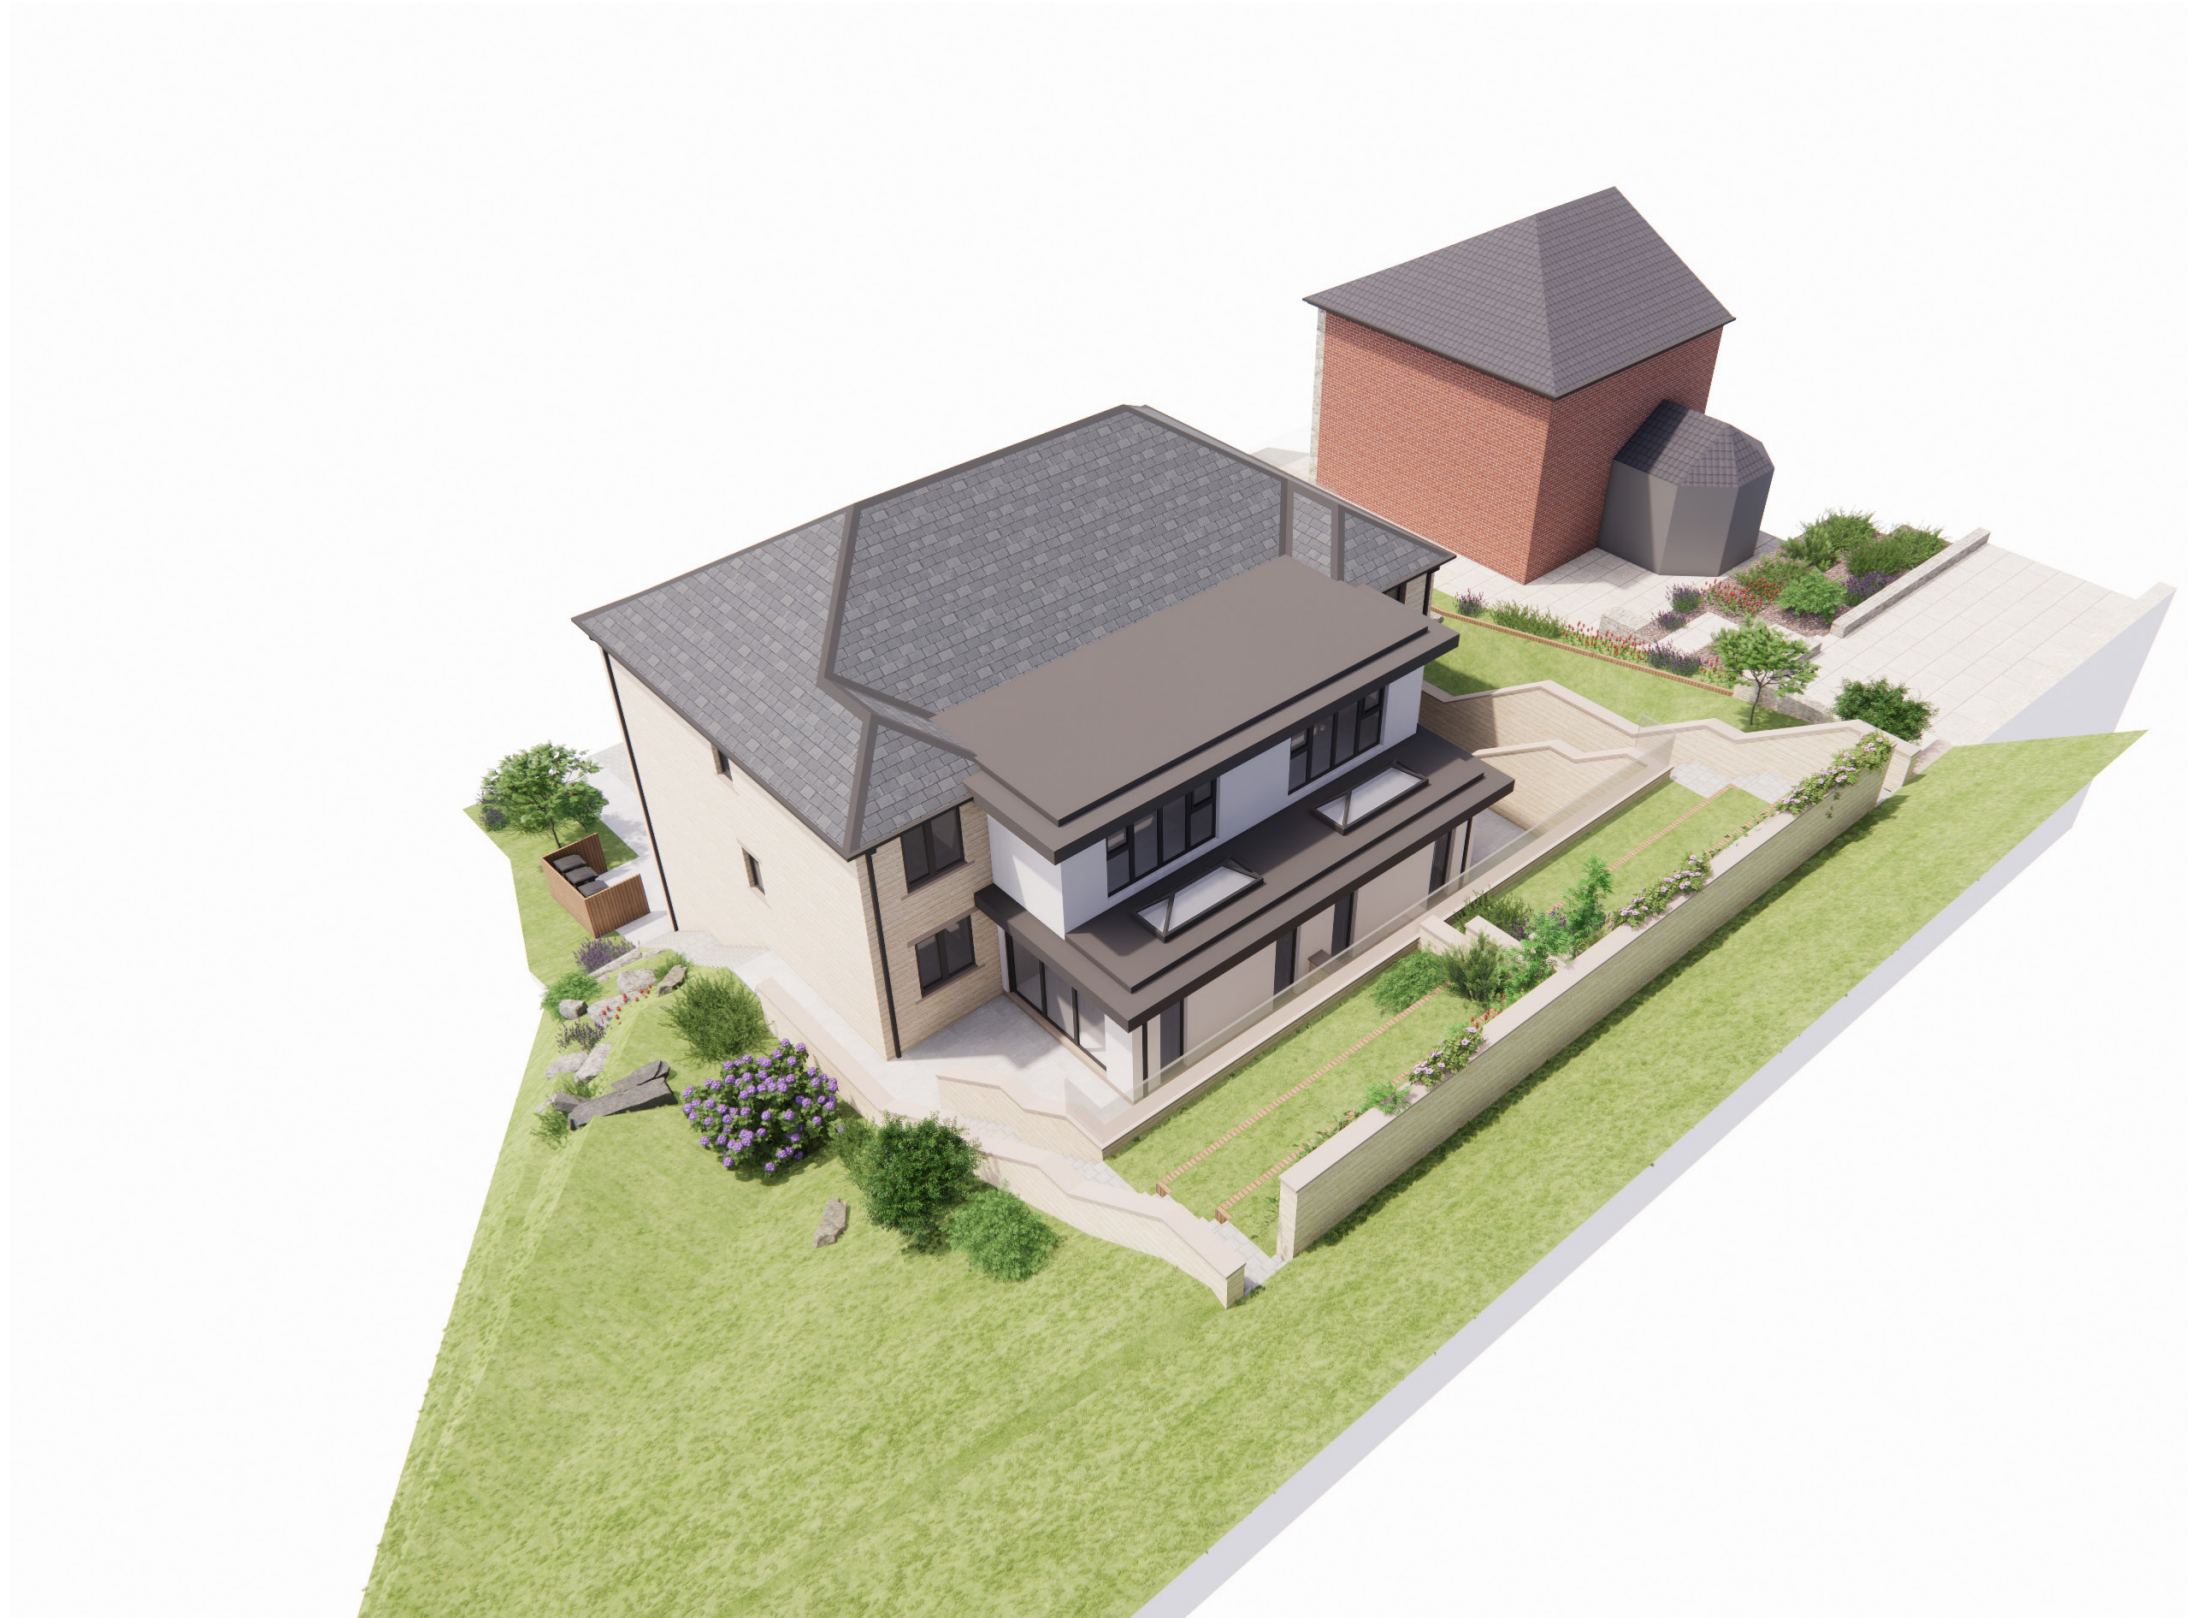

NORTH PERSPECTIVE

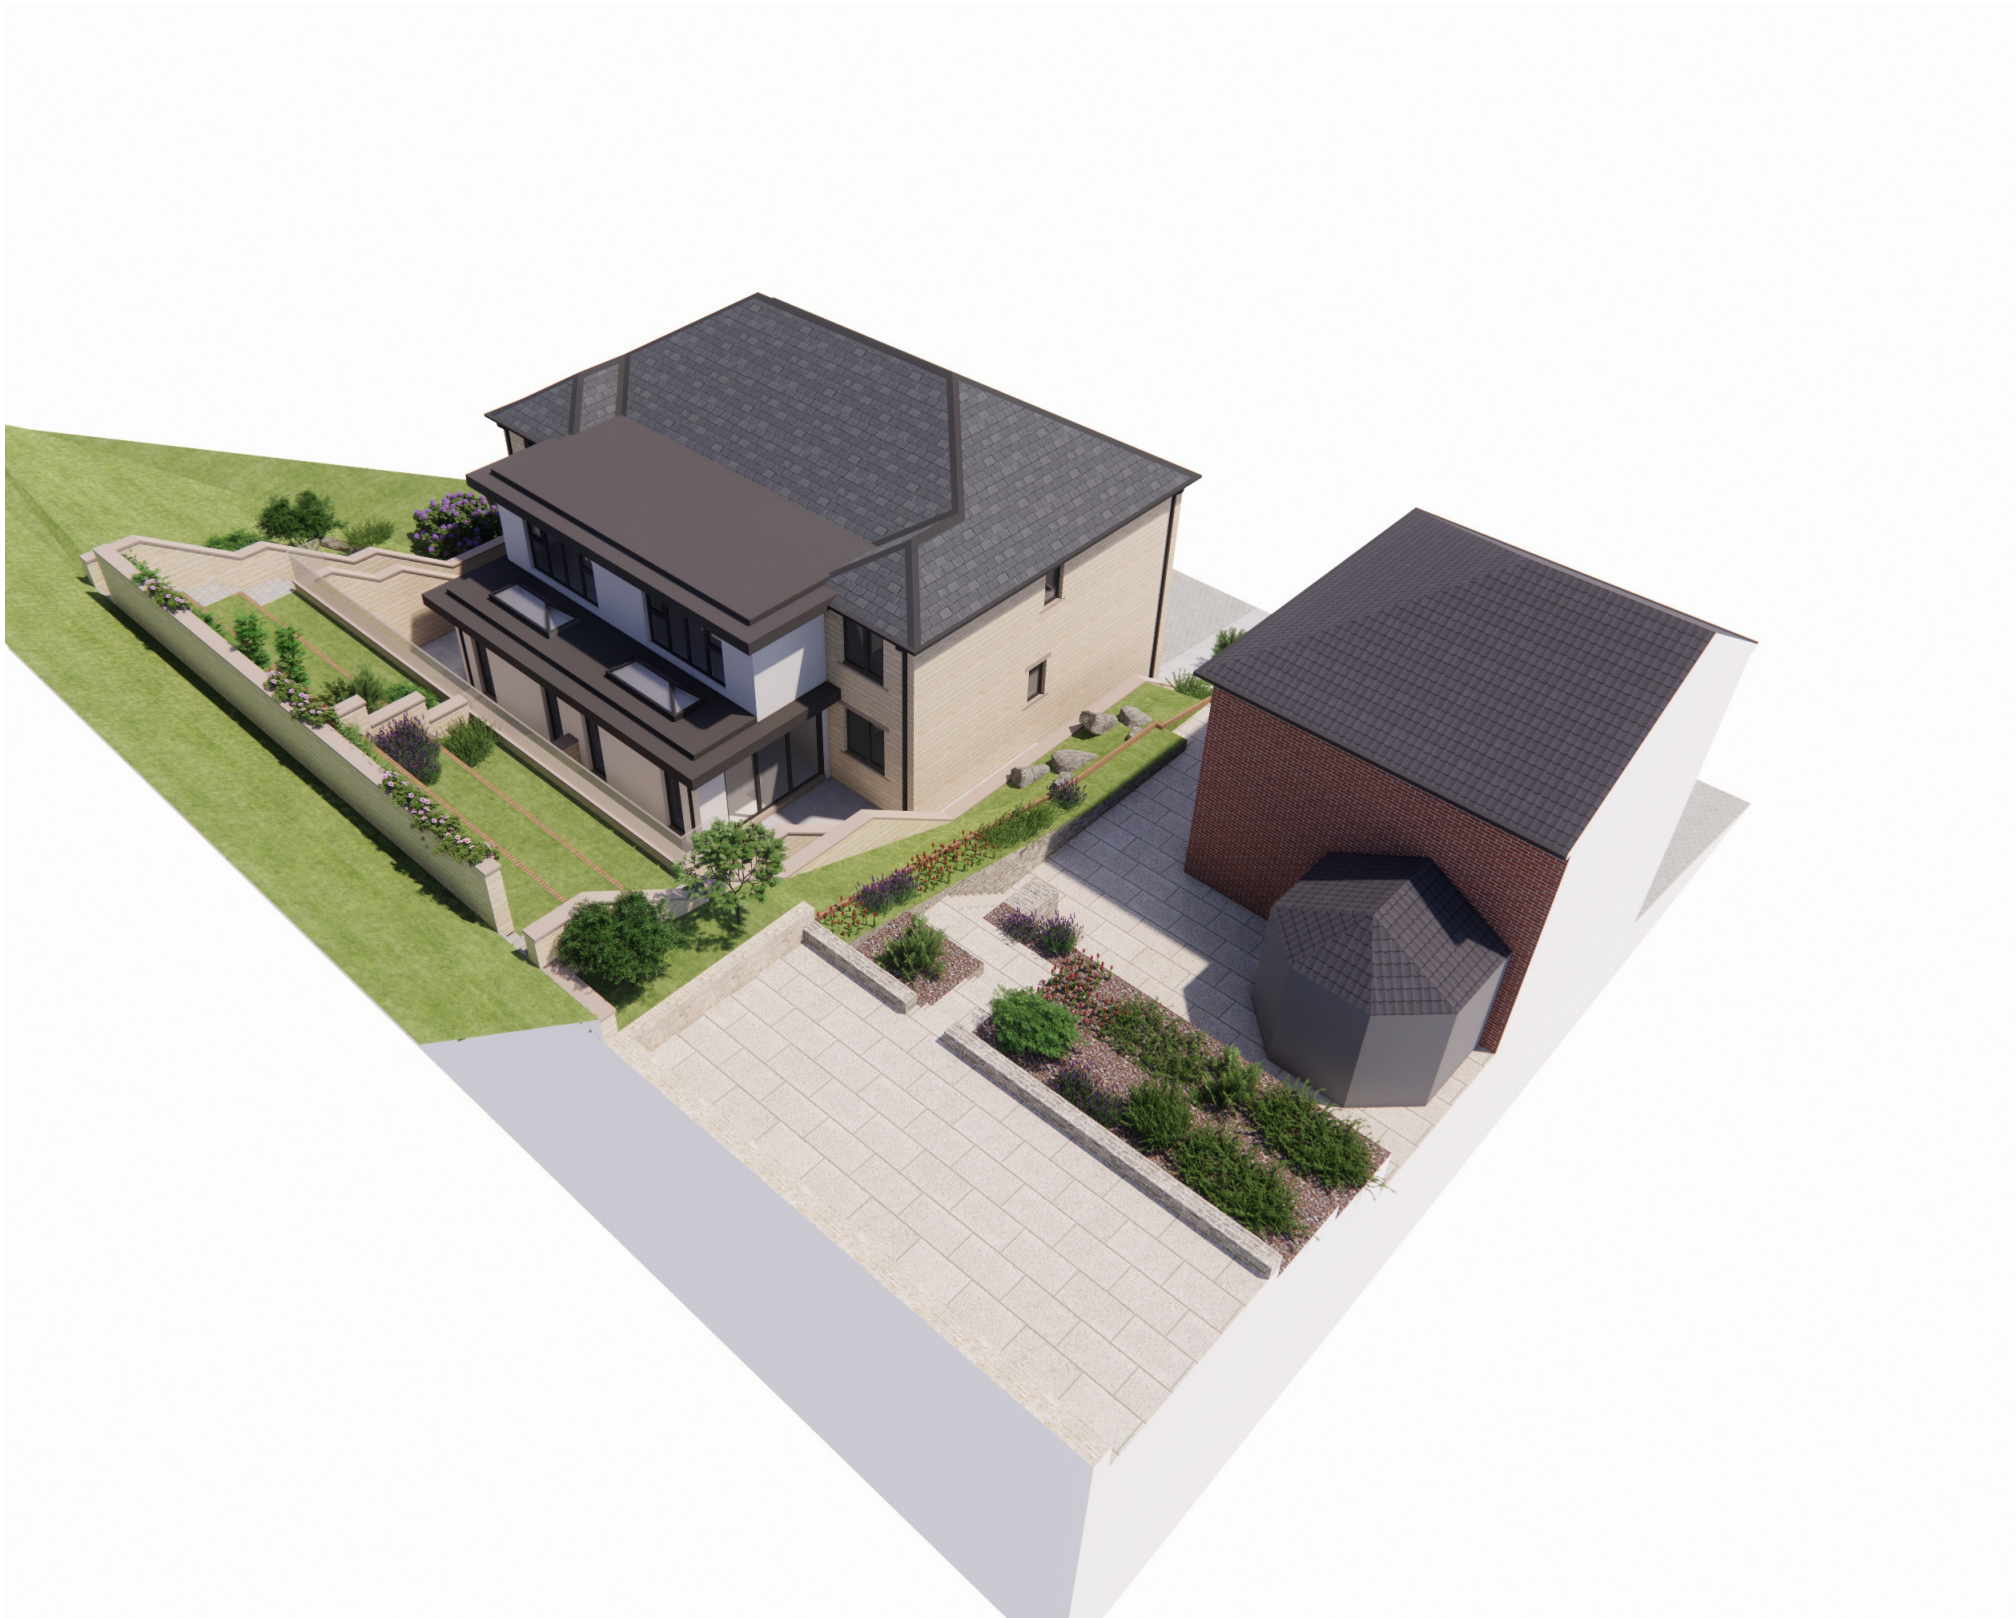

WEST PERSPECTIVE

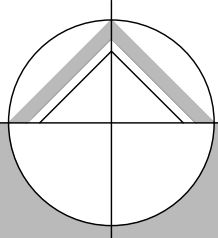

northern design
partnership

Chartered Architects
The Chapel, Millmoor Road,
Meltham, Holmfirth, HD9 5JU

www.northerndesignpartnership.co.uk
Instagram: @northerndesignp
Telephone: (01484) 854848

client	MRS DAVIES		
project	RESIDENTIAL DEVELOPMENT ADJ 80 GREENHILL BANK ROAD NEW MILL HOLMFIRTH HD9 1UN		
drawing	PERSPECTIVE IMAGES		
revision	notes	date	drawn
*	*	*	*
scale :	1:100 AT A1	04.23	PB
project no.	drawing no.	revision	
2264	03		