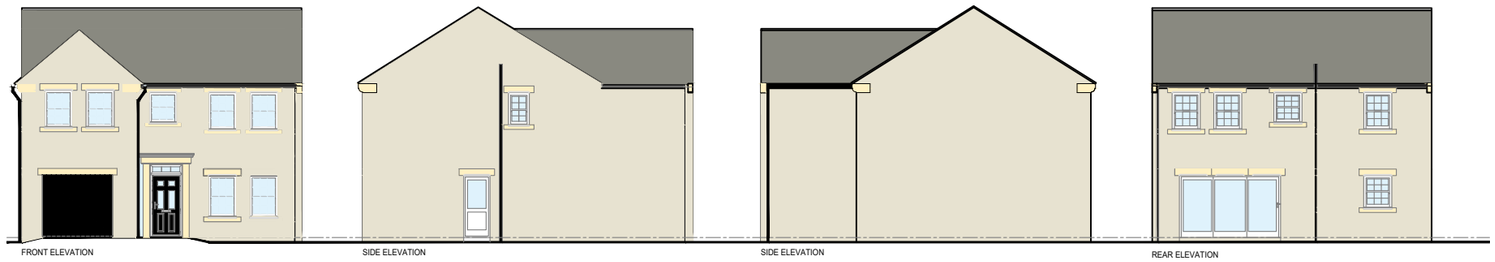

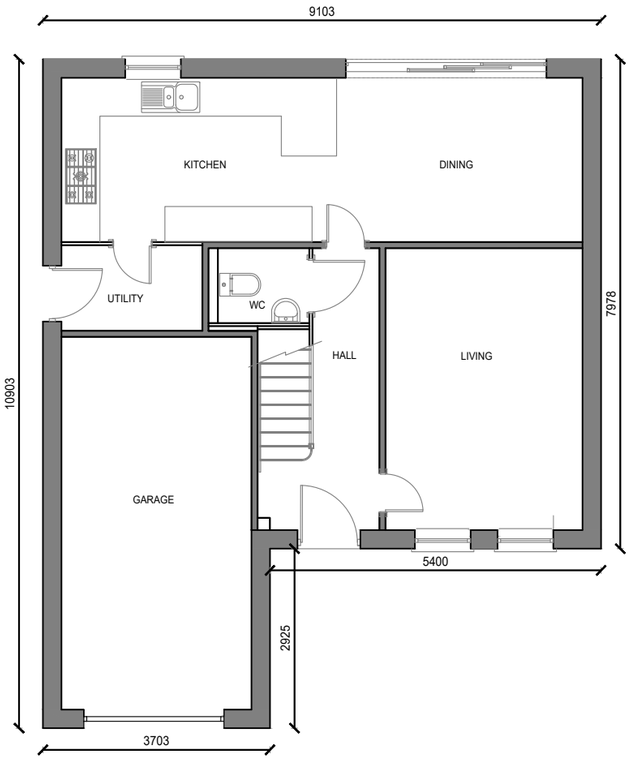

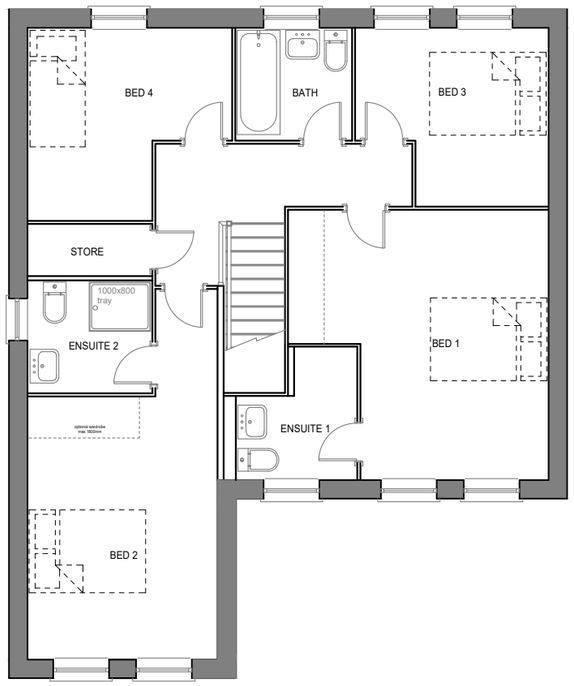

The Cheltenham- Plots 3 & 4 (OP)

Revision notes:		
Rev:	Date:	Notes:
..	..	..

Revision notes:		
Rev:	Date:	Notes:
..	..	..

Revision notes:		
Rev:	Date:	Notes:
..	..	..

Date: 06.03.23	Project: Holmebridge
Scale @ A3: 1:100 & 1:200	Drawing Number: Cheltenham OP - Plots 3 & 4
Drawn By: CD	Revision: -

OrionHomes
SO GOOD TO COME HOME TO
Unit 5, Benton Office Park, Bennett Avenue,
Horbury, Wakefield, WF4 5RA, Tel: 01924 831030