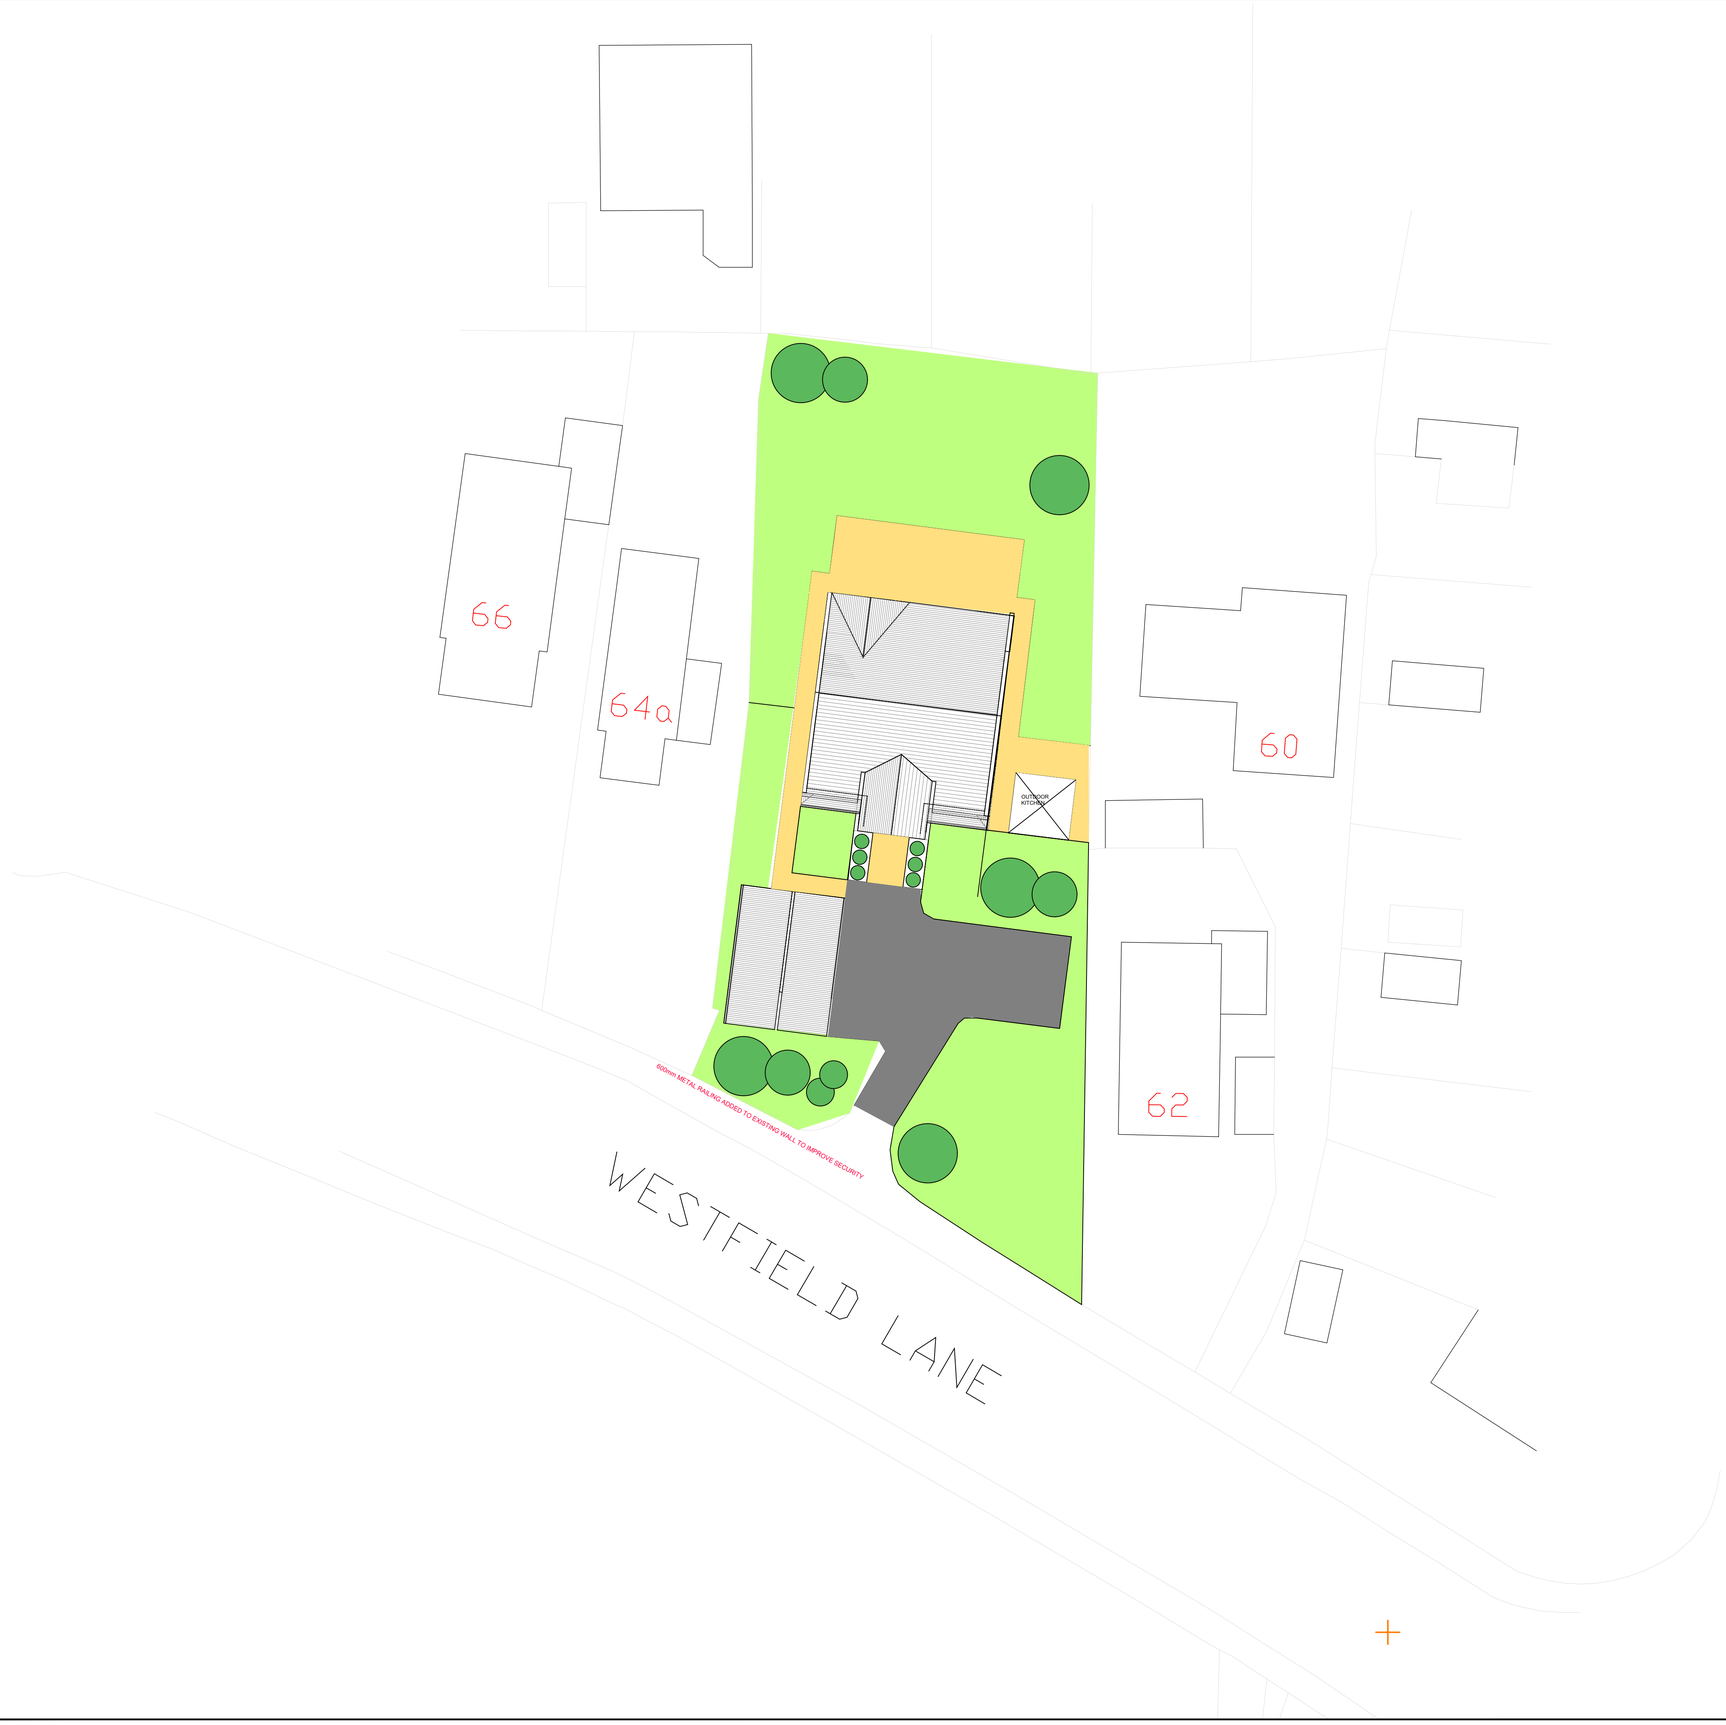

This drawing is copyright of DART Engineers Ltd and must not be copied or reproduced in any way without written consent.

DO NOT SCALE OFF THIS DRAWING

Status

No.	Revision	Date	Drwn

DART ENGINEERS LTD
CIVIL AND STRUCTURAL ENGINEERING

CONTACT
e: andy@dart-engineers.com
e: robt@dart-engineers.com
m: 07725281902
w: www.dart-engineers.com

CLIENT
Mr G Strickland

PROJECT
Westfield Lane, Scholes, Bradford

DRAWING TITLE
Proposed Site Layout

Drawn	Chkd	Date	Scale
AD	RT	April 2023	1:200
Sheet Size	Drawing No.		Revision
A1	23185- DR-C-0100		P2