THIS DRAWING AND INFORMATION CONTAINED HEREIN IS PROTECTED BY COPYRIGHT LAW AND MUST NOT BE COPIED OR REPRODUCED WITHOUT THE PRIOR WRITTEN CONSENT OF JAMES TOTTY PARTNERSHIP

ORDNANCE SURVEY INFORMATION IS REPRODUCED BY PERMISSION IN ACCORDANCE WITH LICENCE AGREEMENT - LICENCE No. AR 100006159

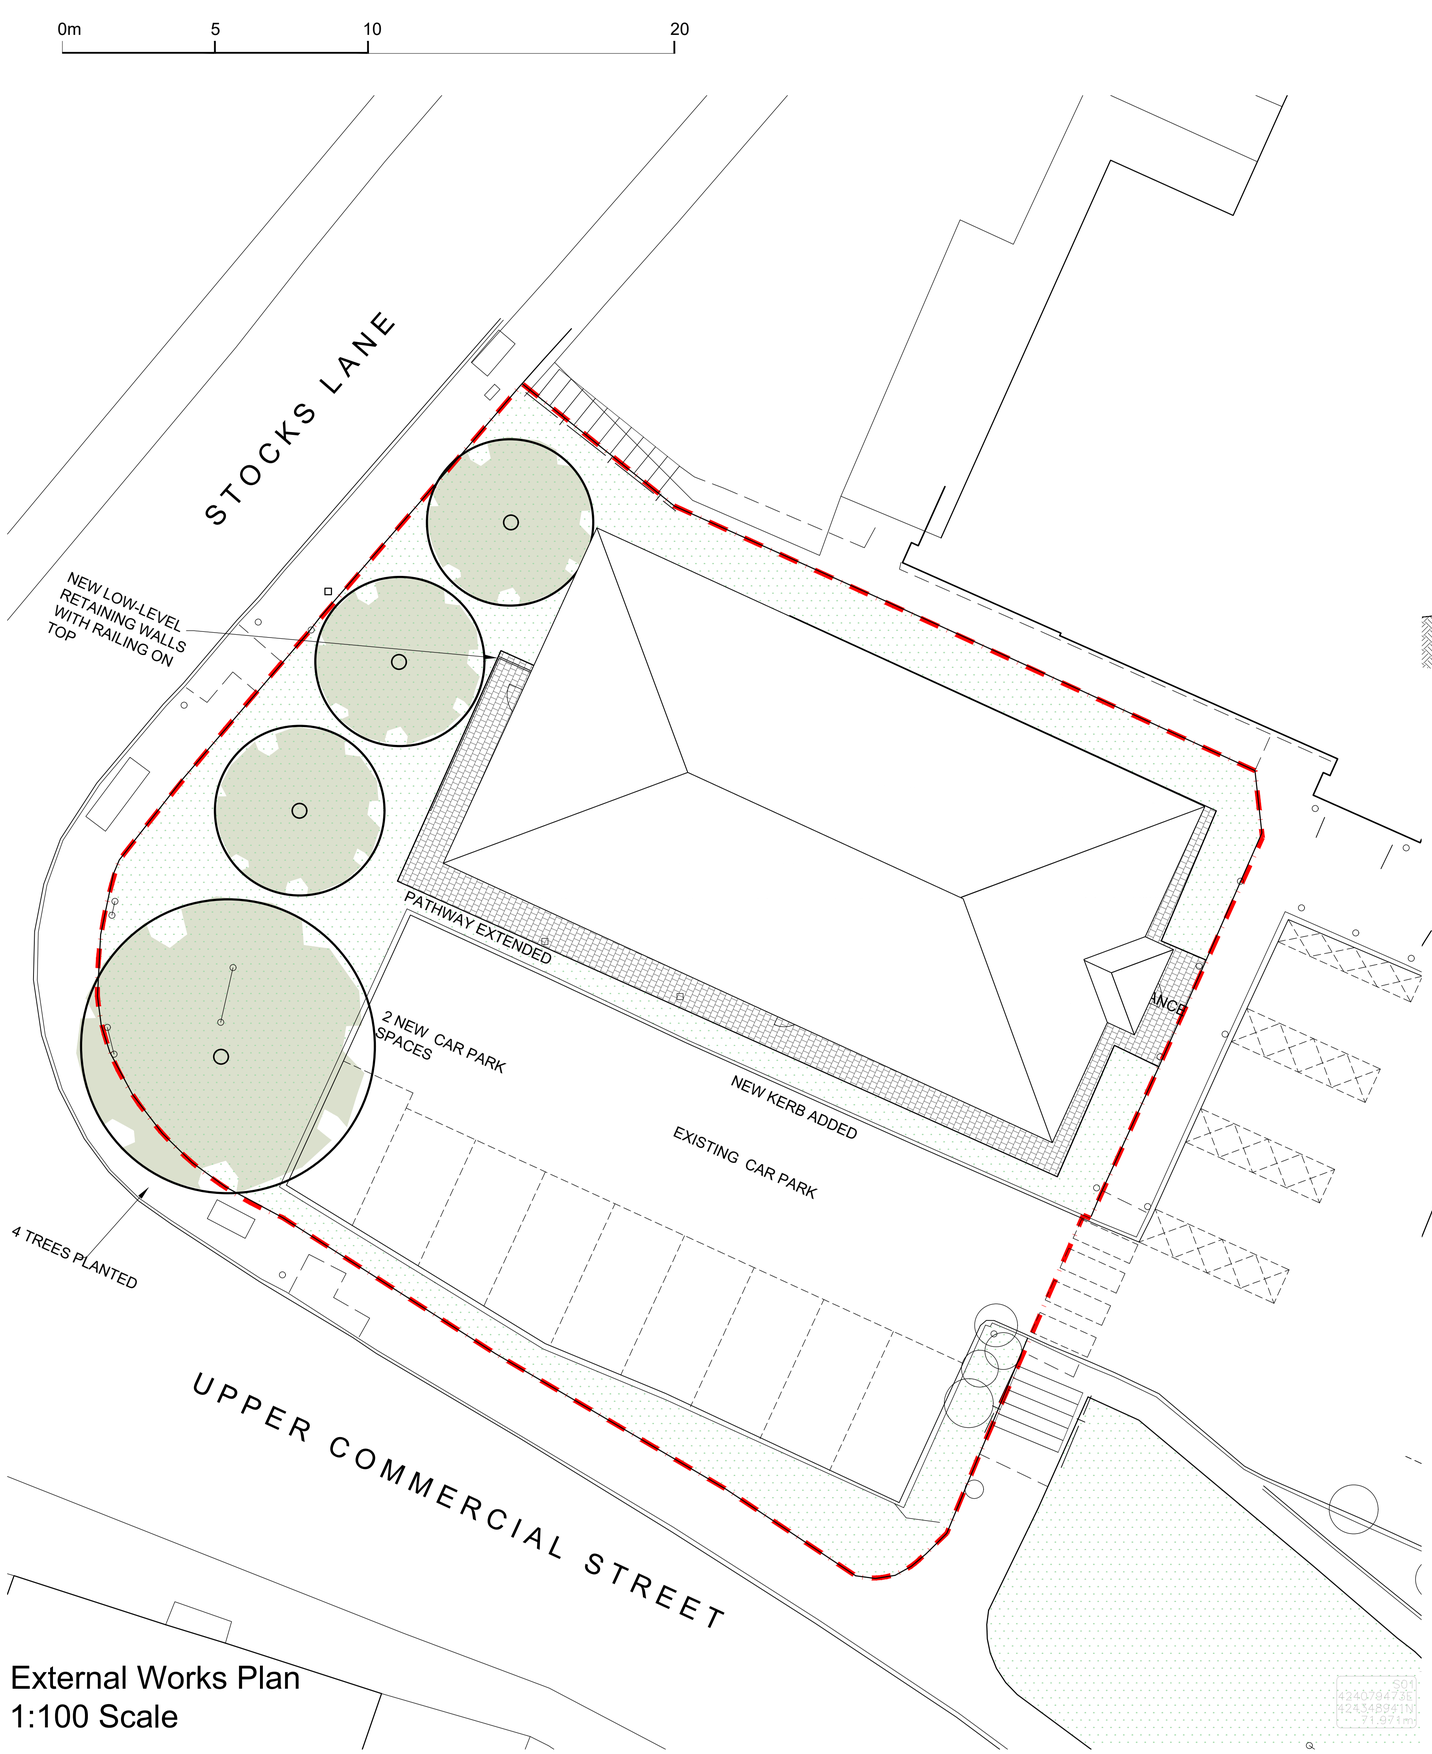


External Works Plan
1:100 Scale

Paving specification
50mm precast concrete paving slab
30mm sharp sand compacted to 30mm
joints of slabs filled with sand
150mm final compacted Type 1 sub-base
Compacted subgrade

Railing specification
40 / 45mmØ tubular
galvanised metal railing

Retaining wall specification
215mm thick brickwork wall
with weepholes

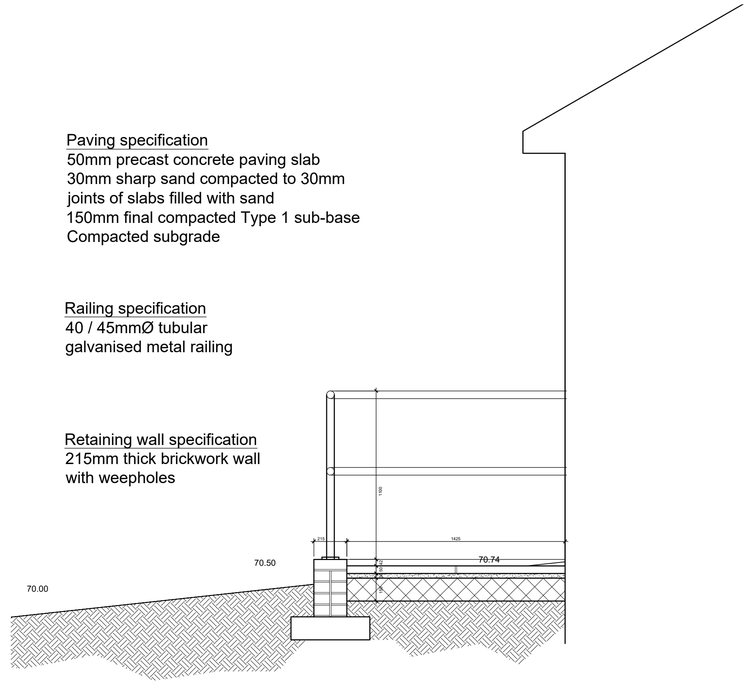


Paving and Retaining wall Detail
1:20 Scale

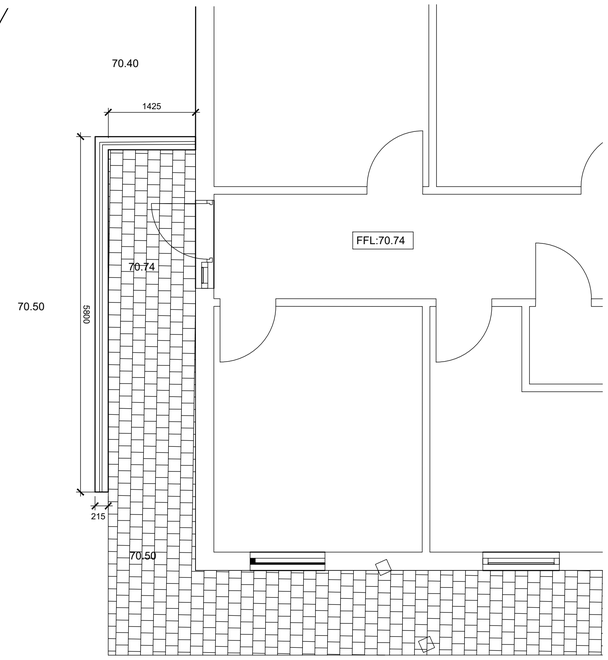


Paving and Walkway Detail Plan
1:50 Scale

| Rev: | Details: | Date: | Drn: | Chk: |
|---|---|---|---|---|
| A | Updated for planning | 03.03.23 | DL | |

Status: FOR PLANNING

Client: Dr Arif Shaikh

Project: Cherry Tree Surgery
Upper Commercial Street, Batley, WF1 5DH

Drawing: External Works

JTP ARCHITECTS
JAMES TOTTY PARTNERSHIP LLP
CHARTERED ARCHITECTS
38 WILKINSON STREET
SHEFFIELD S10 2GB
Telephone : (0114) 2700208
Email : mail@jtp-architects.co.uk
Web : www.jtp-architects.co.uk

| Date: | Drawn: | Project No: |
|---|---|---|
| Oct 2022 | DL | 15/1297 |
| Scale (@A1): As Indicated | Checked: | Drawing No: 20 A |