© TRIANGLE ARCHITECTS LIMITED

- THIS DRAWING IS THE SUBJECT OF COPYRIGHT WHICH VESTS IN TRIANGLE ARCHITECTS LIMTED. IT IS AN INFRINGEMENT OF COPYRIGHT TO REPRODUCE THIS DRAWING, BY WHATEVER MEANS, INCLUDING ELECTRONIC, WITHOUT THE EXPRESS WRITTEN CONSENT OF TRIANGLE ARCHITECTS LIMITED WHICH RESERVES ALL ITS RIGHTS.
- TRIANGLE ARCHITECTS LIMITED ASSERTS ITS RIGHTS TO BE IDENTIFIED AS THE AUTHOR OF THIS DESIGN.

- DRAWING NOT TO BE SCALED. FIGURE DIMENSIONS TO BE WORKED TO IN ALL CASES.
- THE CONTRACTOR IS RESPONSIBLE FOR CHECKING DIMENSIONS, TOLERANCES & REFERENCES.
- ANY DISCREPANCY TO BE VERIFIED WITH THE ARCHITECT BEFORE PROCEEDING WITH THE WORKS.
- REPORT ERRORS & OMISSIONS TO ARCHITECT.
- WHERE AN ITEM IS COVERED BY DRAWINGS OF DIFFERENT SCALE, THE LARGER SCALE DRAWING TO BE WORKED TO. DO NOT SCALE FROM THE DRAWING. FIGURED DIMENSIONS TO BE WORKED TO IN ALL CASES.
- CHECK ALL DIMENSIONS ON SITE.
- DRAWING TO BE READ IN CONJUNCTION WITH THE HEALTH & SAFETY PLAN. AND ALL RELEVANT RISK ASSESSMENTS AND THE FOLLOWING DRAWINGS.

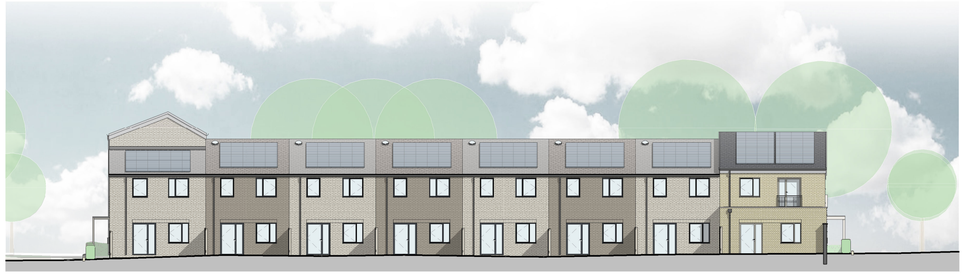

Block 1 Rear Elevation

Block 2 Front Elevation

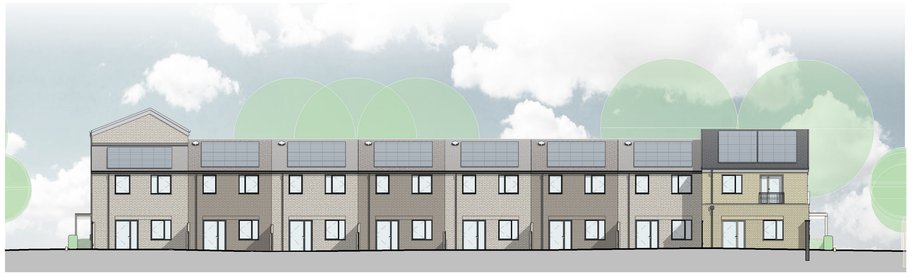

Block 2 Rear Elevation

Block 3 Front Elevation

Block 4 Front Elevation

Housing North Gables Elevation

Scale 1:200

0m 2m 4m 10m

Rev	Date	By	Remarks
P05	26.05.23	JS	Amended issue for Full Planning Application.
P04	28.04.23	JS	Issued for Full Planning Application.
P03	12.04.23	JS	Street elevations updated as client comments.
P02	17.03.23	JS	Updated issue following client comments.
P01	02.03.23	JS	Street elevations issued for client comment.

Client:
Connect Housing

Project No. / Project Name:
21-003 / Newsome Mills

Drawing Name:
Street Elevations Sheet 2

Drawing Purpose:
PLANNING

Project:	Origin.:	Vol/Sys:	Level:	Type:	Role:	Drg No.:	Revision
NSM - TRI - ZZ - ZZ - DR - A - 3202							**P05**

Status	Scale @ A1	Drawn	Check	Date
	1 : 200	JS	BPM	April 2023

TRIANGLE ARCHITECTS

Tel: 0161 272 3500
E-mail: studio@trianglearchitects.co.uk
Web: www.trianglearchitects.co.uk
Twitter: @TriangleArch

Raven House,
113 Fairfield Street,
Manchester,
M12 6EL