


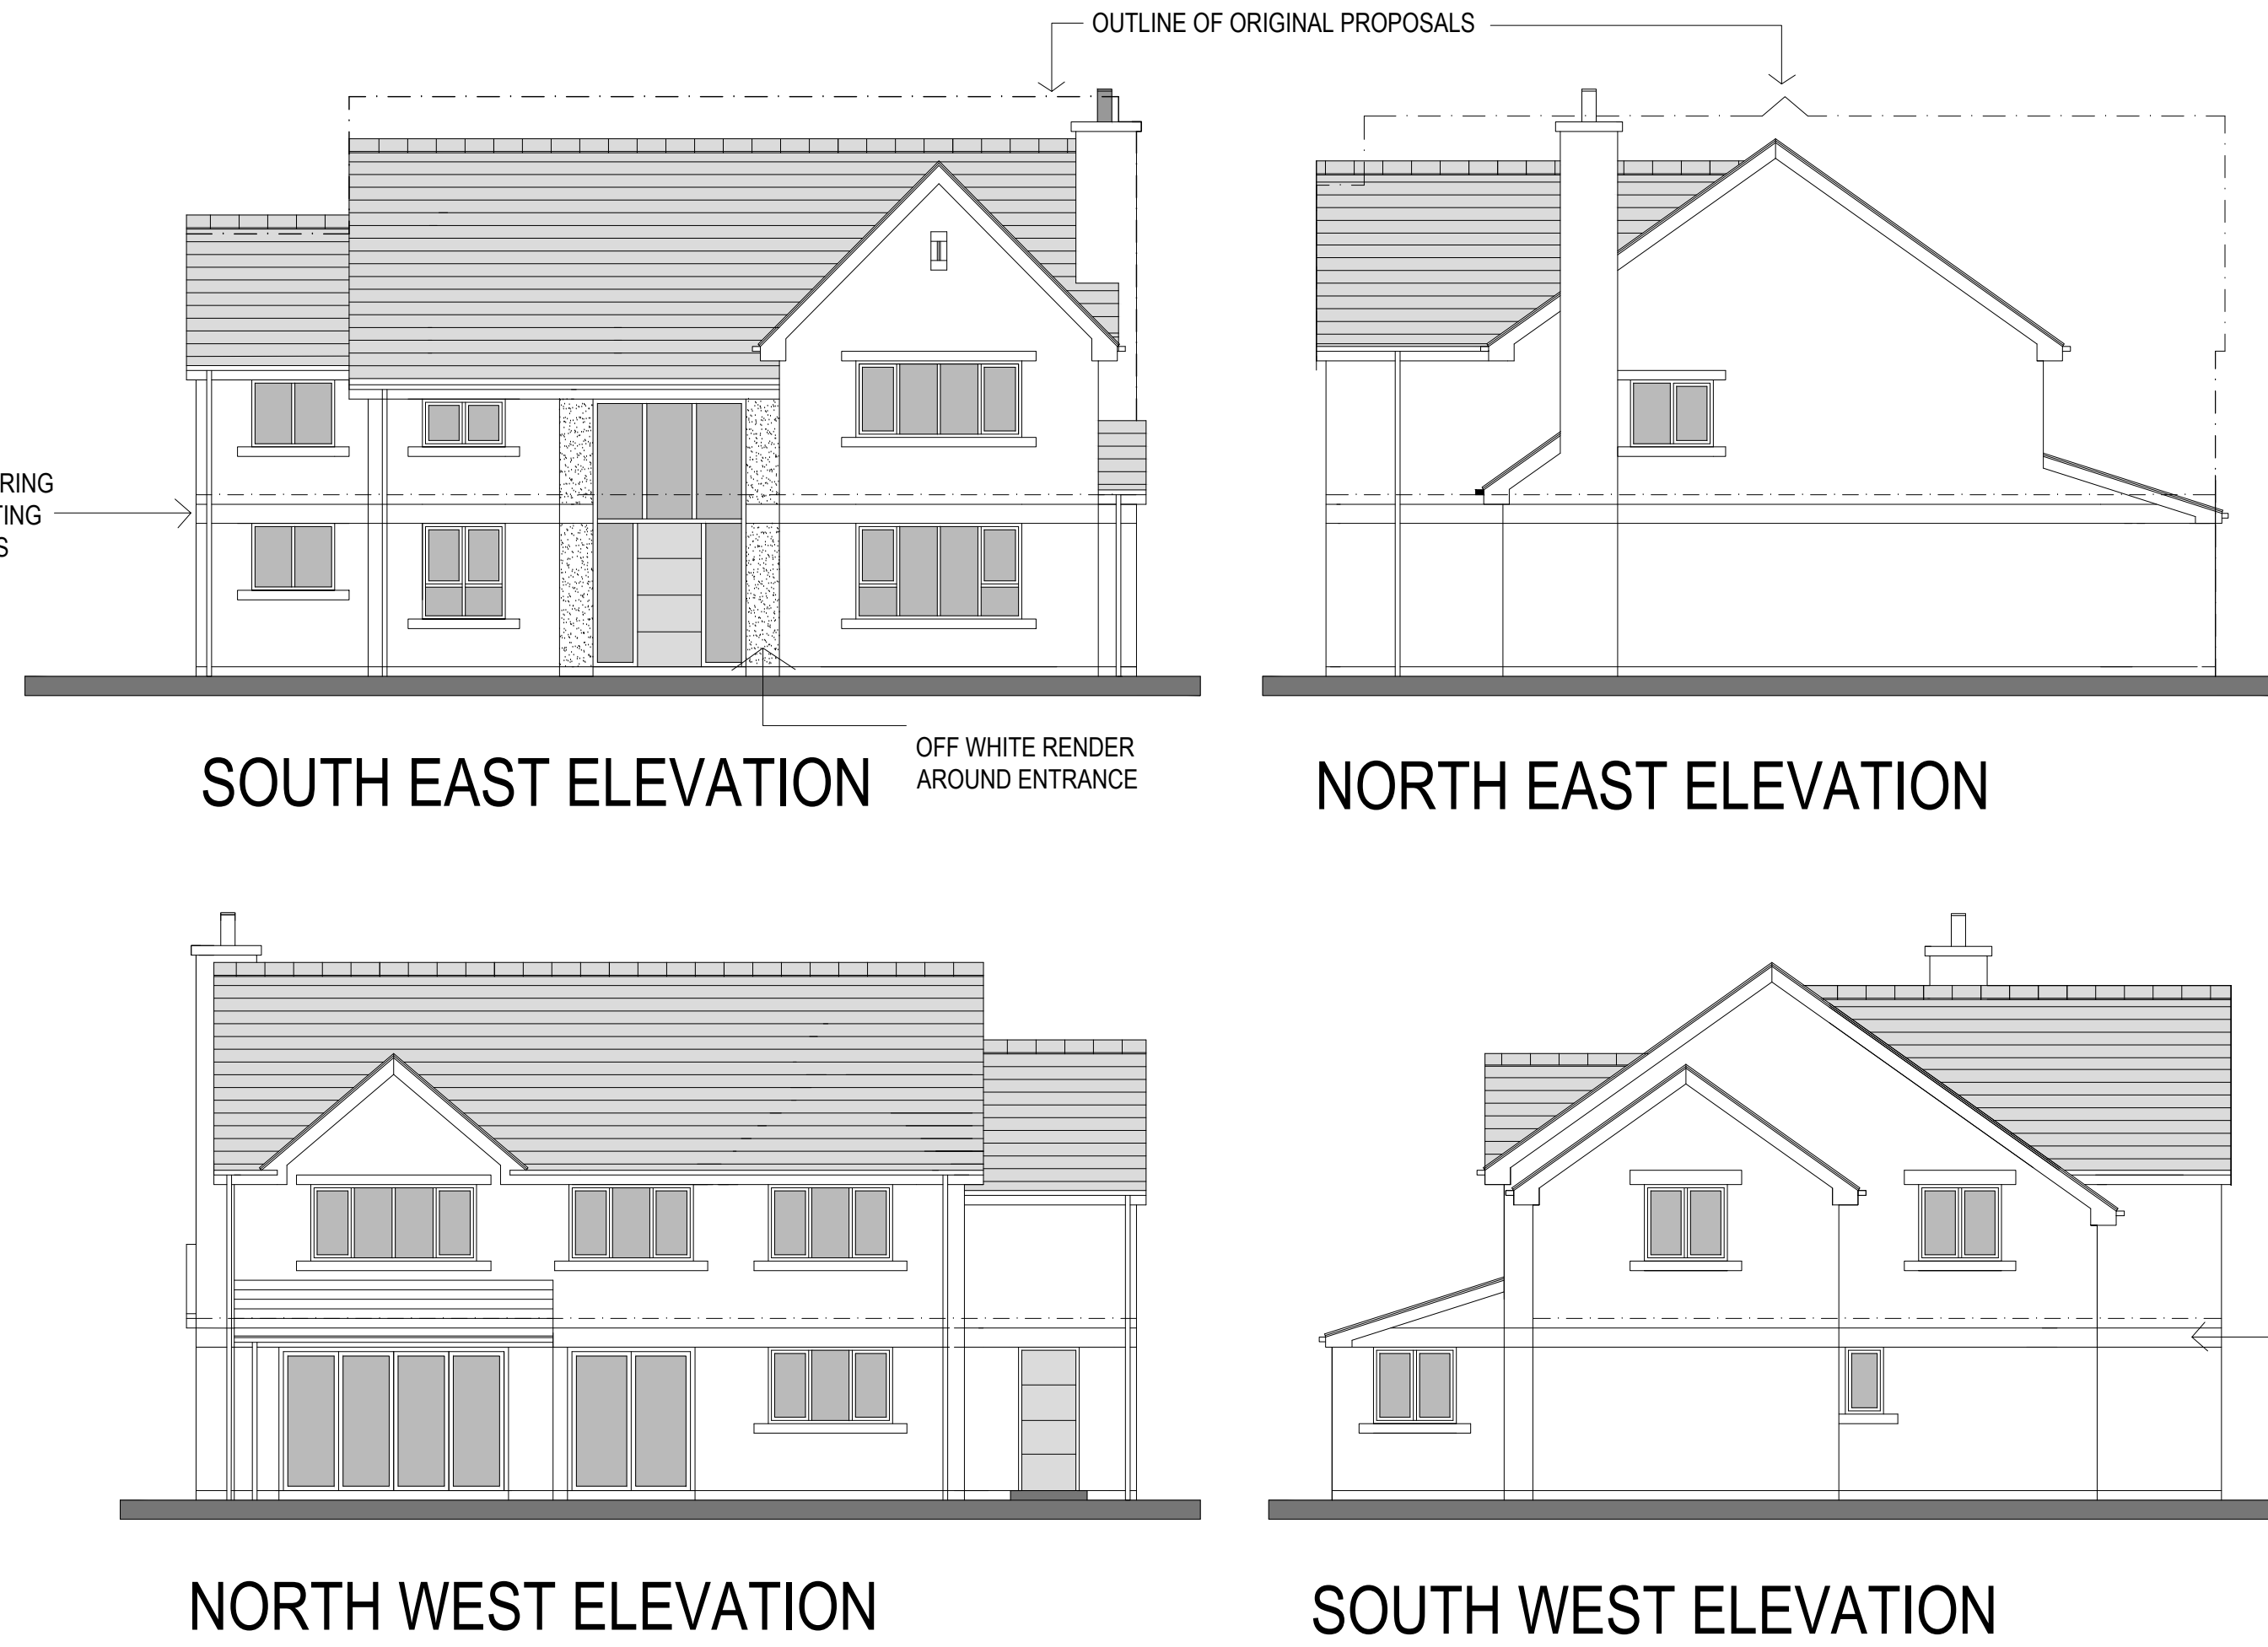
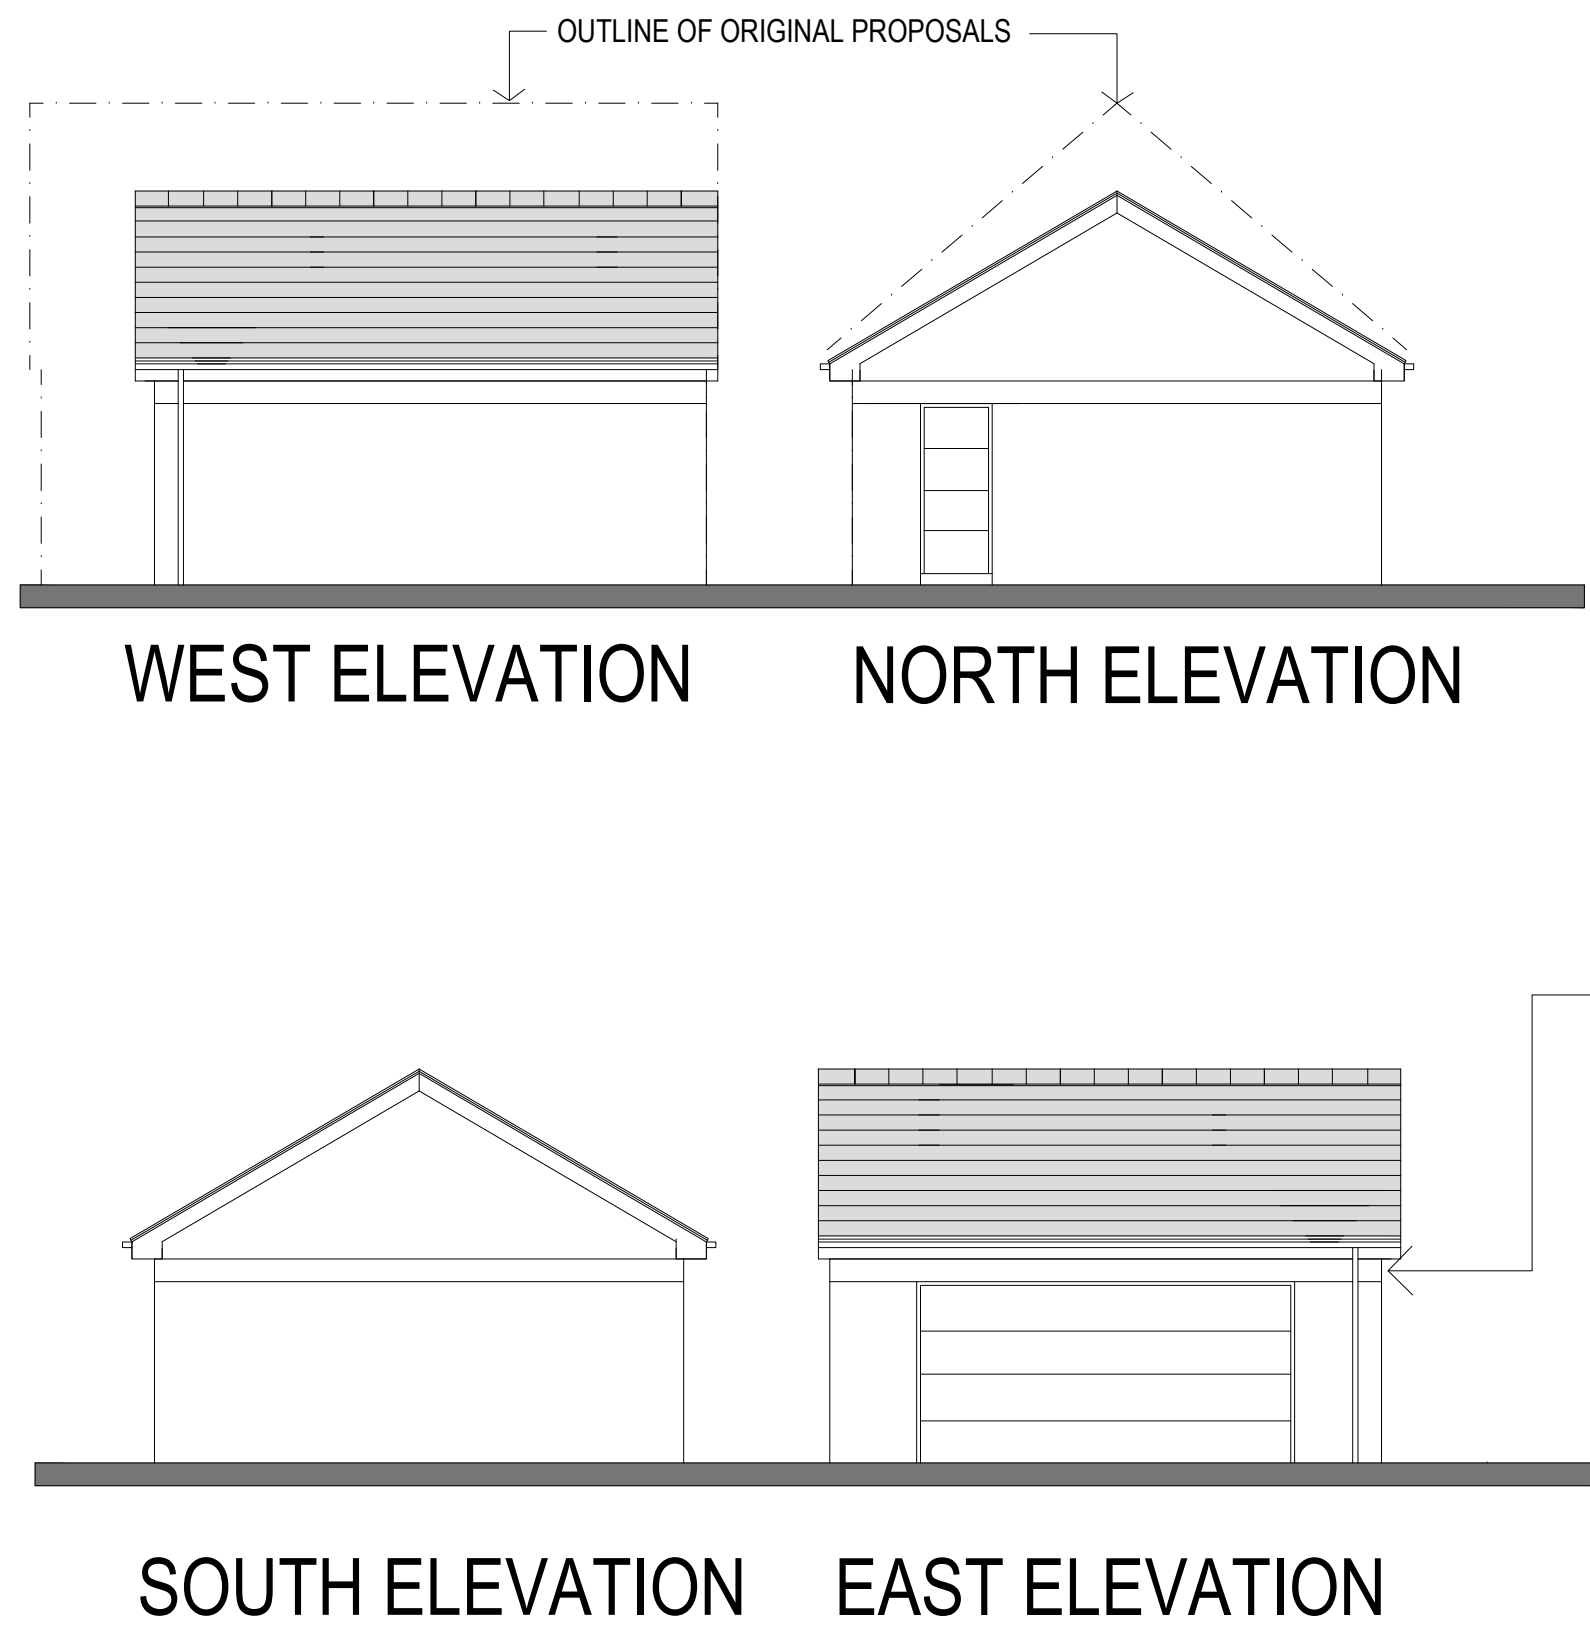
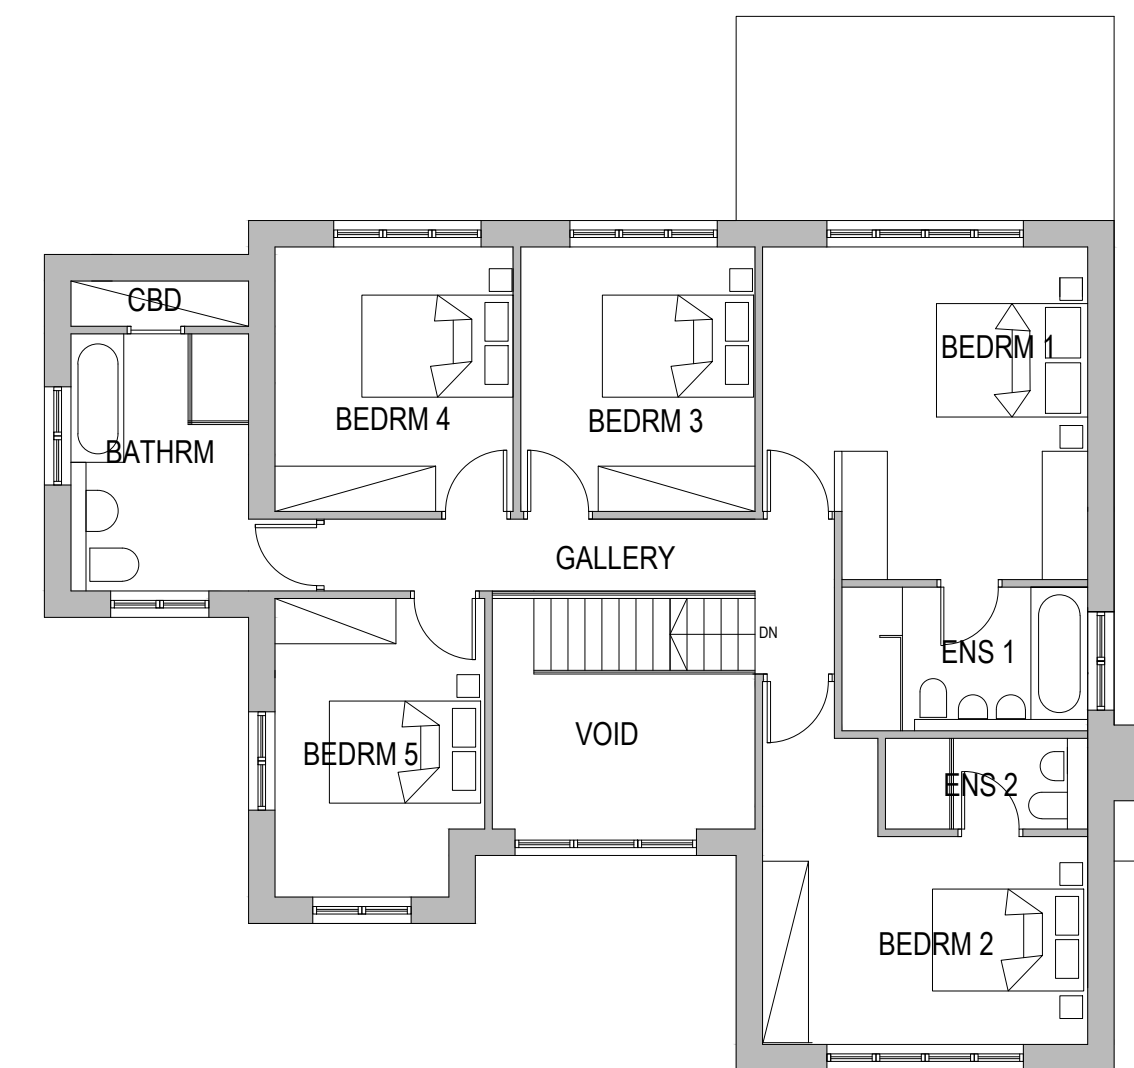


IF IN ANY DOUBT PLEASE ASK THE ARCHITECT FOR CLARIFICATION.
DO NOT SCALE FROM DRAWING. ALL DIMENSIONS TO BE CHECKED ON SITE.
THE COPYRIGHT FOR THESE DRAWINGS REMAINS THE PROPERTY OF THE ARCHITECT. THEY MUST NOT BE REPRODUCED IN ANY WAY WITHOUT THE ARCHITECTS PRIOR WRITTEN CONSENT.

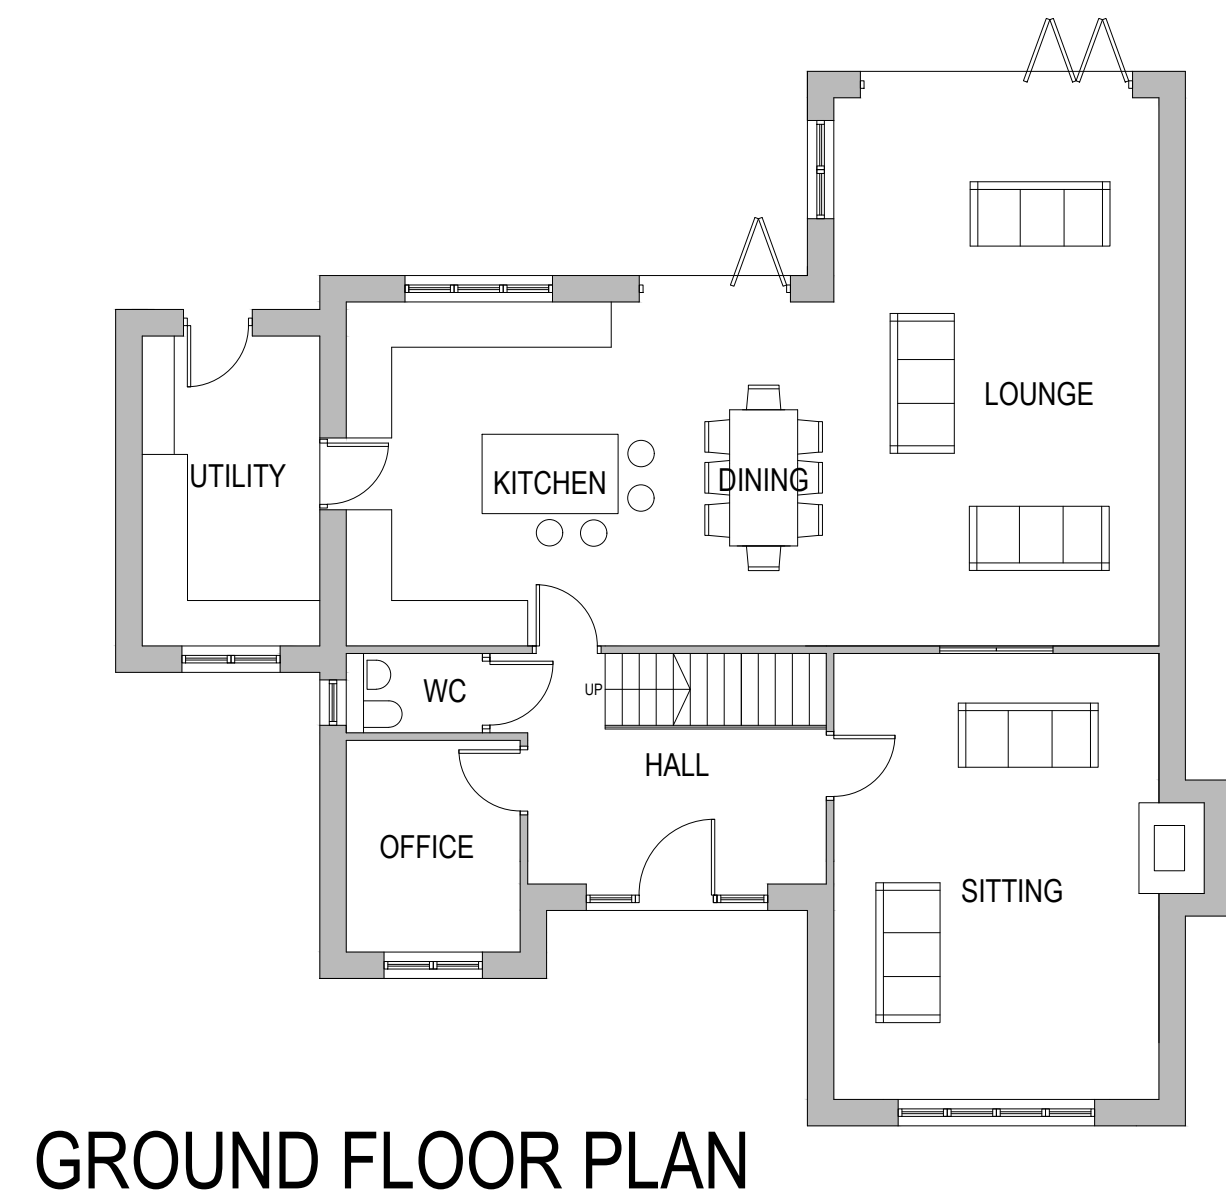

MATERIALS:
WALLS - NATURAL COURSED STONE
ROOFS - BLUE SLATE
WINDOWS - BLACK UPVC
DOORS - COMPOSITE

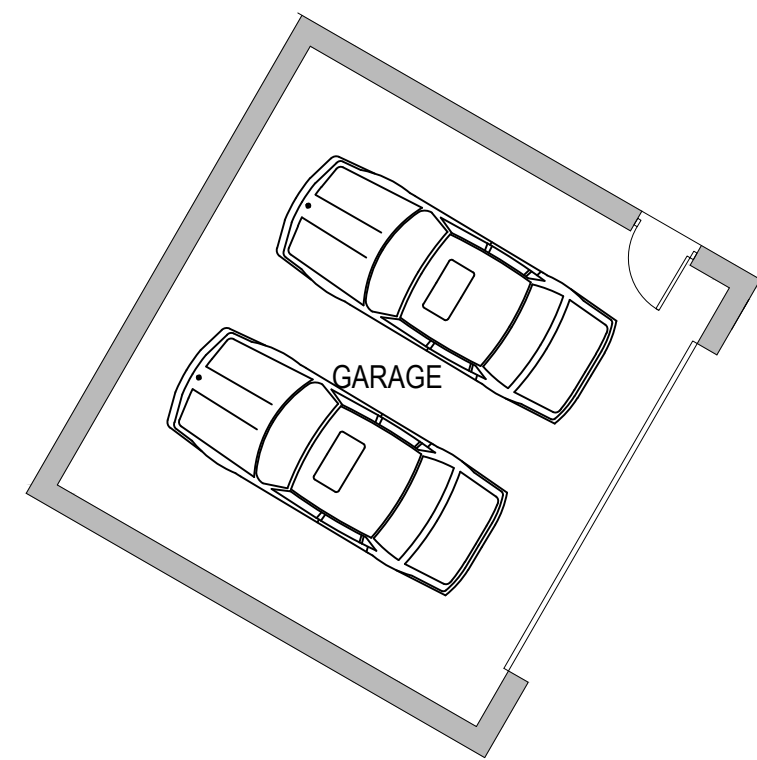

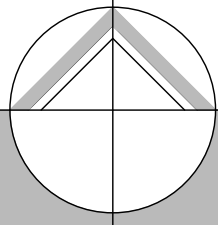

northern design
partnership

Chartered Architects
The Chapel, Millmoor Road,
Meltham, Holmfirth, HD9 5JU

www.northerndesignpartnership.co.uk
Instagram: @northerndesignp
Telephone: (01484) 854848

client	JOEL CARTER AND MOLLY TOWNEND		
project	RESIDENTIAL DEVELOPMENT DEEP LANE MILNSBRIDGE HUDDERSFIELD		
drawing	PLOT 1 PLANS AND ELEVATIONS		
revision	notes	date	drawn
A	PLANNING AMENDMENTS	18.07.23	PB
B	FURTHER PLANNING AMENDMENTS	30.08.23	PB
C	ENSUITE WINDOW ADDED	07.09.23	PB
scale :	1:100 AT A1	04.23	PB
project no.	drawing no.	revision	
2258	02	c	