
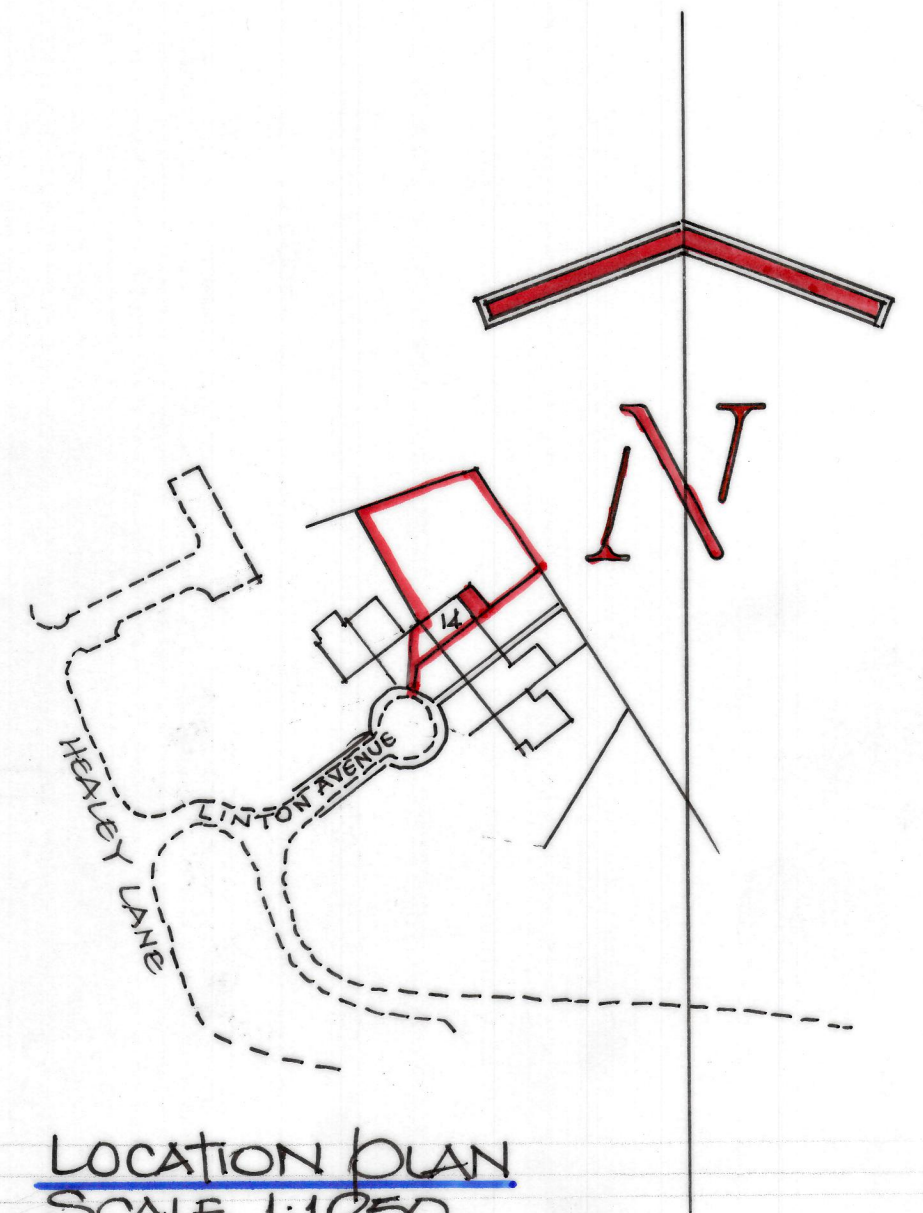
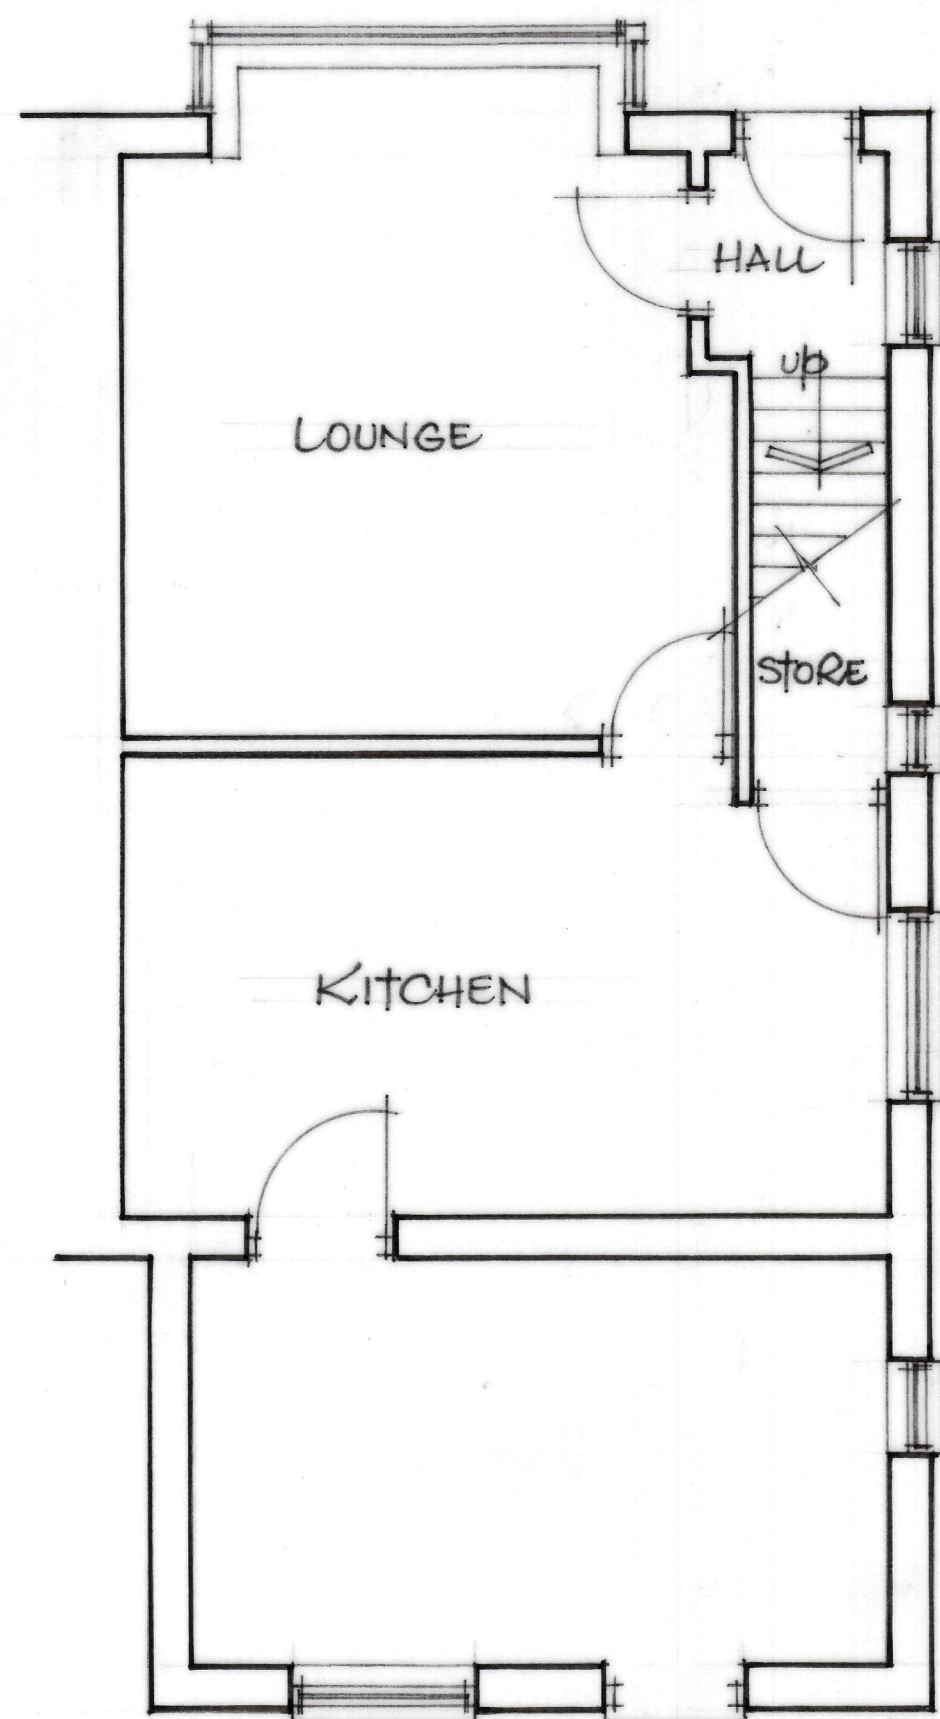


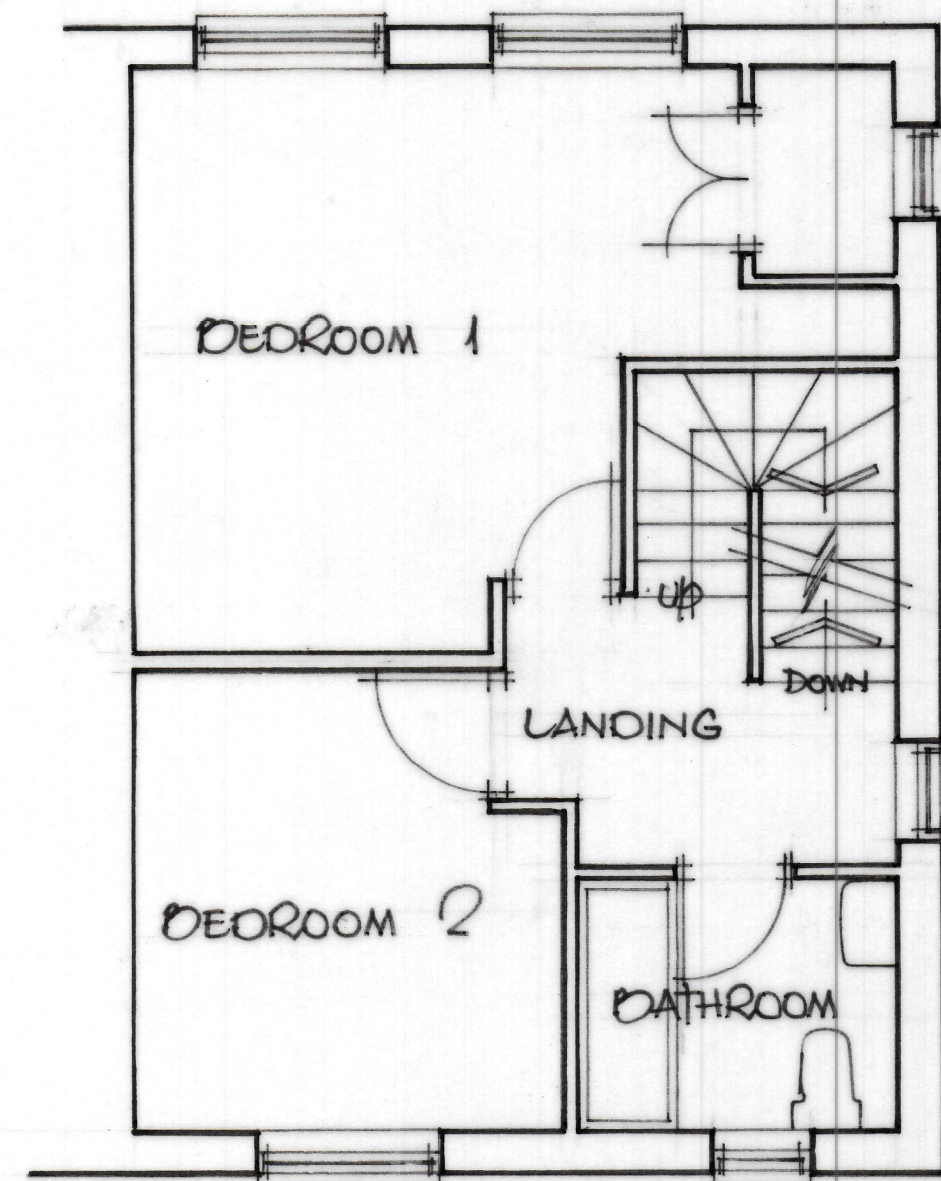

Alysha Laher

14, LINTON AVENUE,
HEALEY,
DARTLEY,
W17 7HP.

SCALE 1:50, 1:100
APRIL, 2023