LOCATION PLAN 1:1250

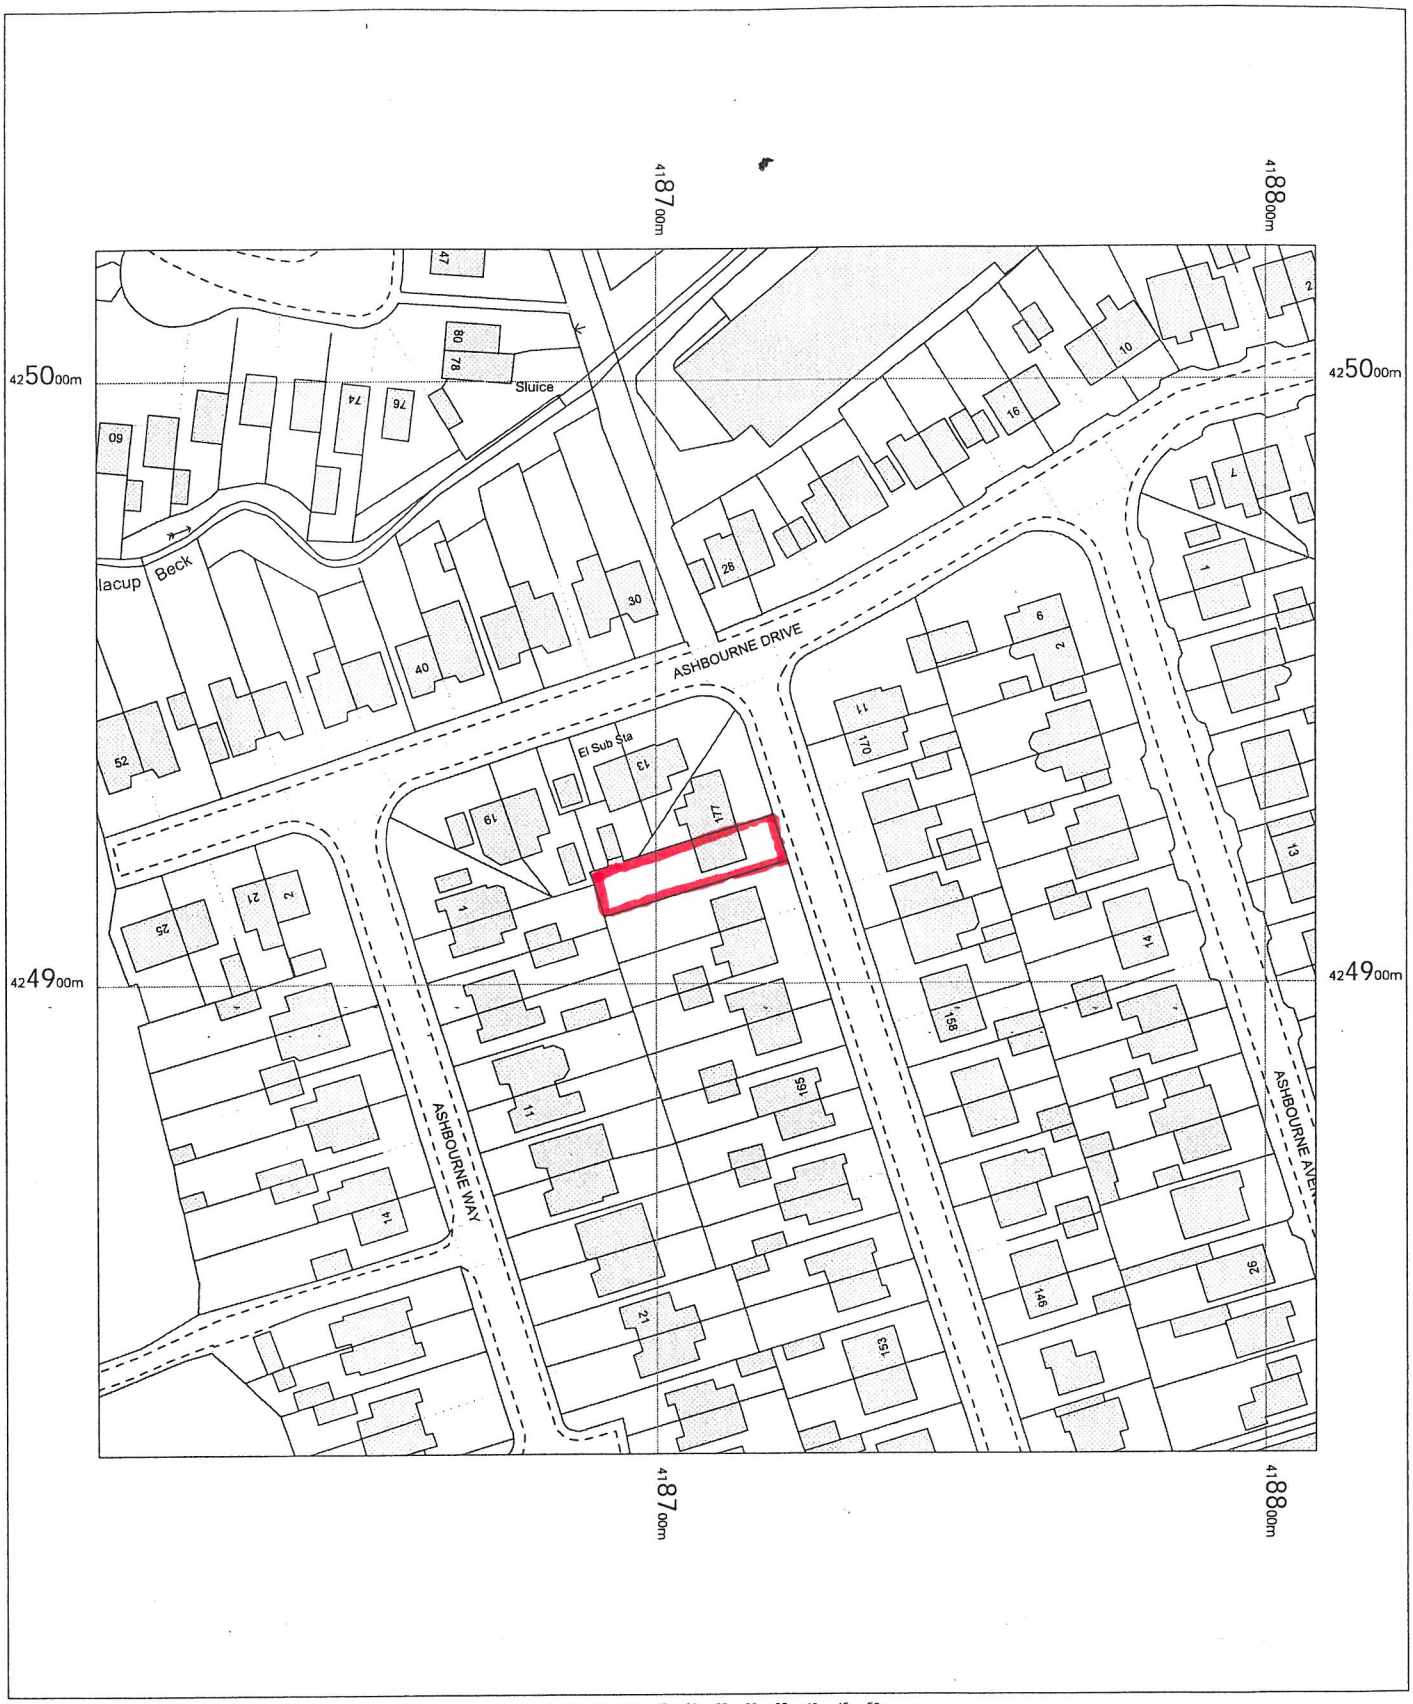

OS MasterMap 1250/2500/10000 scale
Friday, November 11, 2022, ID: BW1-01071511
maps.blackwell.co.uk

1:1250 scale print at A4, Centre: 418708 E, 424922 N

©Crown Copyright Ordnance Survey. Licence no. 100041041

N

BLACKWELL'S
MAPPING SERVICES
PERSONAL & PROFESSIONAL MAPPING
www.blackwellmapping.co.uk

TEL: 0800 151 2612
maps@blackwell.co.uk