
Dewsbury and District Hospital

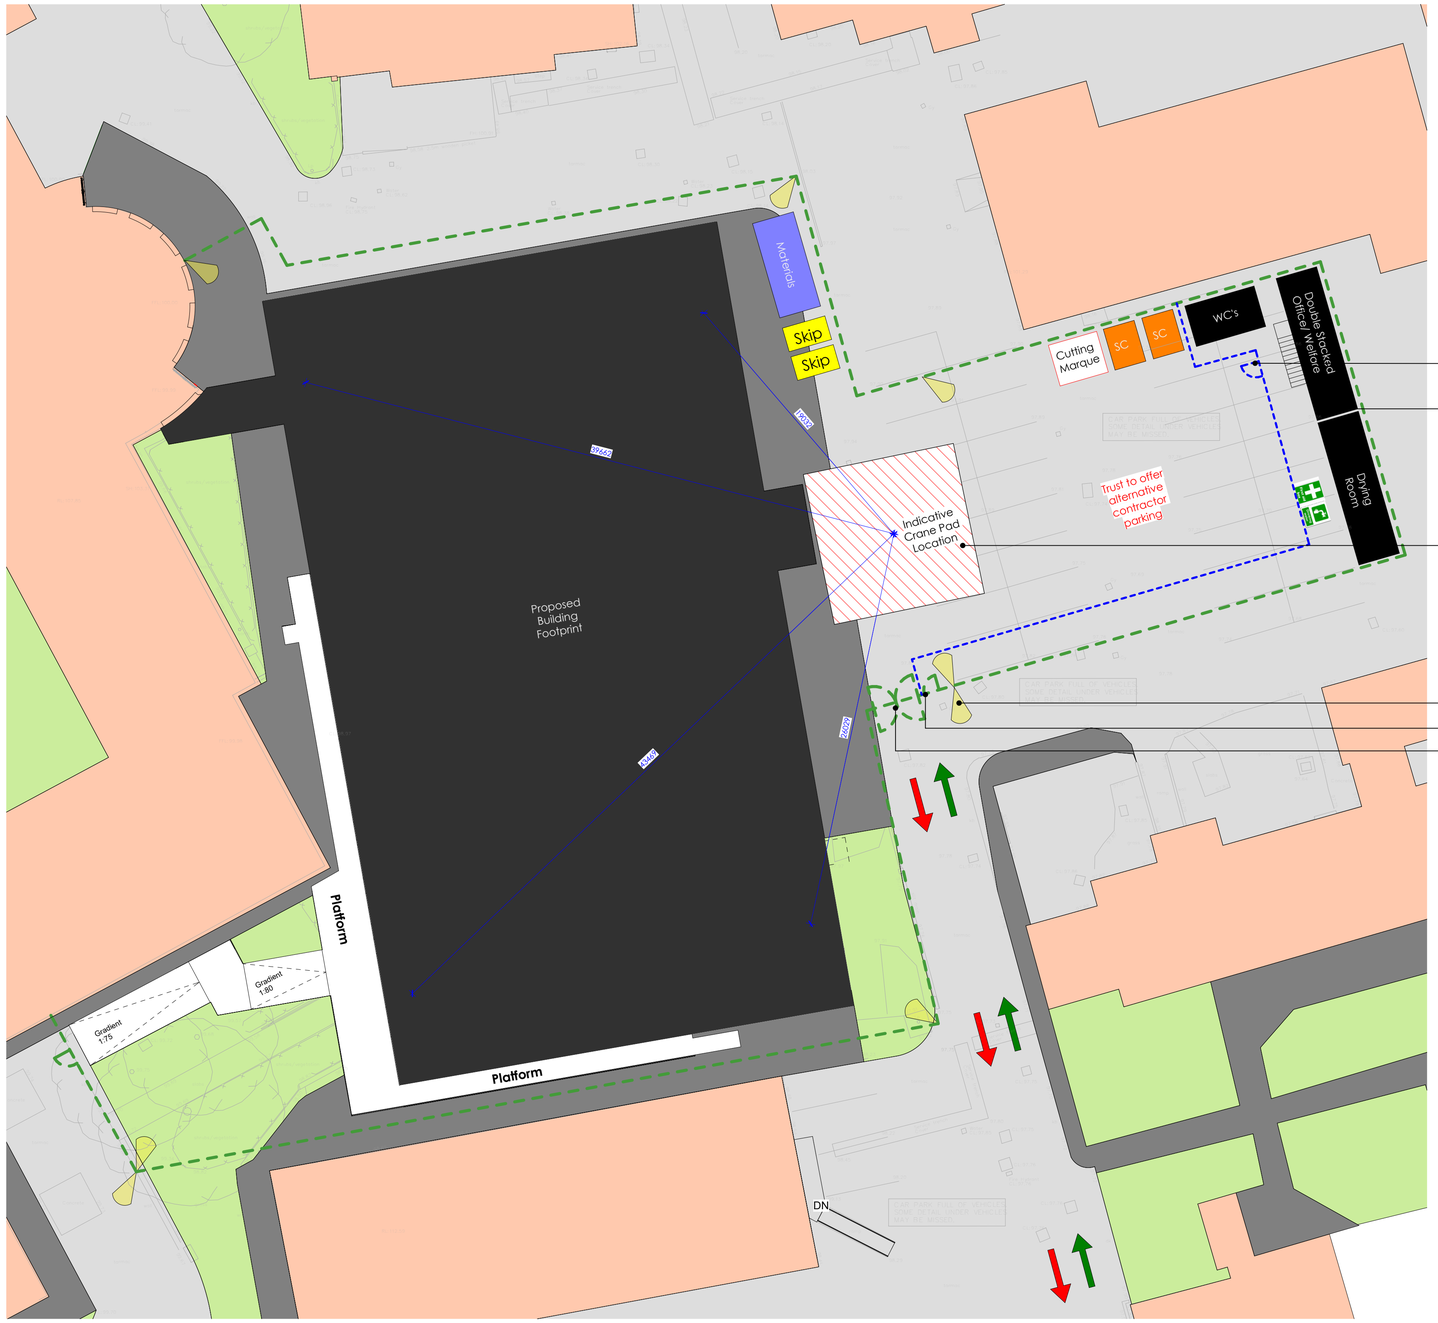


Site Logistics Plan

1 : 200

0m 4m 8m 12m 16m 20m

VISUAL SCALE 1:200 @ A1

N

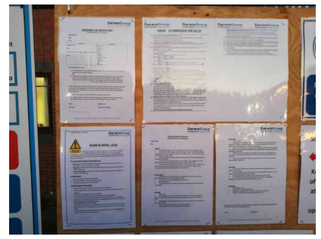

Site rules board @ site office, with statutory notices



Site Entrance Signage Example



Heras Fencing with Debris netting

Reference Key

Double Stacked Office/ Welfare	Double stacked Site Welfare - Site Office / Canteen
WC'S	Site Welfare - WCs 3M X 1F
SC	Storage Container
Materials	Materials Store
	Area designated for skips
	Temporary car park access route
	Heras Fencing with debris netting - **232L/m**
	Heras Fencing vehicle access gate - **no.1**
	Heras Fencing pedestrian access gate - **no.2**
	Pedestrian barrier - **51L/m**
	Indicative Crane Pad Location and Size
	Positions of external lighting. **Note: MUST be directed downwards into site area. No glare to impact on adjoining hospital buildings.**

First aid point

Water point

Rev	Description	By	Chk	Date
P1	Site welfare arrangment revised	CA	JB	23/02/23
P2	RIBA Stage 3 Submission	EB/ CA	LS	31/03/23

ALL DIMENSIONS ARE IN MILLIMETRES UNLESS OTHERWISE NOTED. DO NOT SCALE OFF DRAWINGS. ALL DIMENSIONS ARE NOMINAL AND MUST BE CHECKED ON SITE. ALL DRAWINGS ARE COPYRIGHT OF DARWIN GROUP LTD AND CANNOT BE REPRODUCED WITHOUT WRITTEN CONSENT OF DARWIN GROUP LTD.

IF THERE ARE ANY DISCREPANCIES WITH ANY INFORMATION PROVIDED, IT IS THE CONTRACTORS RESPONSIBILITY TO NOTIFY DARWIN GROUP LTD IMMEDIATELY.

DarwinGroup
Construction Has Evolved
Design — Engineering — Contracting — Offsite
London House, Shawbury Business Park, Shawbury, Shrewsbury, SY4 4EA
TEL: 01939 252909
www.darwingroupltd.co.uk

PROJECT TITLE: Dewsbury and District Hospital

ADDRESS: Halifax Rd, Dewsbury WF13 4HS

DRAWING TITLE: Site Logistics Plan

DRAWING REFERENCE

PROJECT	ORIGINATOR	VOLUME	LEVEL	TYPE	ROLE	NUMBER
180598	DGL	01	00	DR	A	1170

INITIAL ISSUE DATE	INITIAL ISSUE BY	INITIAL CHECKED BY	GIFA
06/12/2022	CH	LS	1503 m²

SUITABILITY		SCALE	SHEET	REV
S4	For Stage 2 Approval	As indicated	A1	P2
STATUS CODE	STATUS DESCRIPTION			

31/03/2023 13:34:52