PAUL MATTHEWS ARCHITECTURAL Ltd

ARCHITECTURE | PLANNING | DESIGN

Malkin Farm
Brow Lane
Holmfirth
HD9 2RJ
07946872499
paul@paulmatthewsarchitectural.co.uk
www.paulmatthewsarchitectural.co.uk

Company Registration Number: 09898149 – Company Registered in England and Wales

Do not scale from drawing, use figured dimensions only.

All dimensions must be checked and verified on site prior to commencement of works and architect to be notified of any discrepancies.

The copyright for these drawings remains the property of Paul MatthewsArchitectural Ltd. They must not be reproduced in any way without prior written consent from the originator (Paul MatthewsArchitecturalLtd).

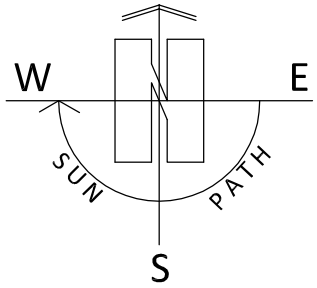

Location
44 Towngate, Highburton Huddersfield, HD8 0QP. (conservation area)

Project
Demolition of Garage and Side Entrance, Erection of Single Storey Extension, Raising of Roof, Alterations to Dwelling and Erection of Replacement Detached Garage.

Client
Mr J Walker & Miss J Rutherford

Drawing Title/Issue
Existing Block Plan
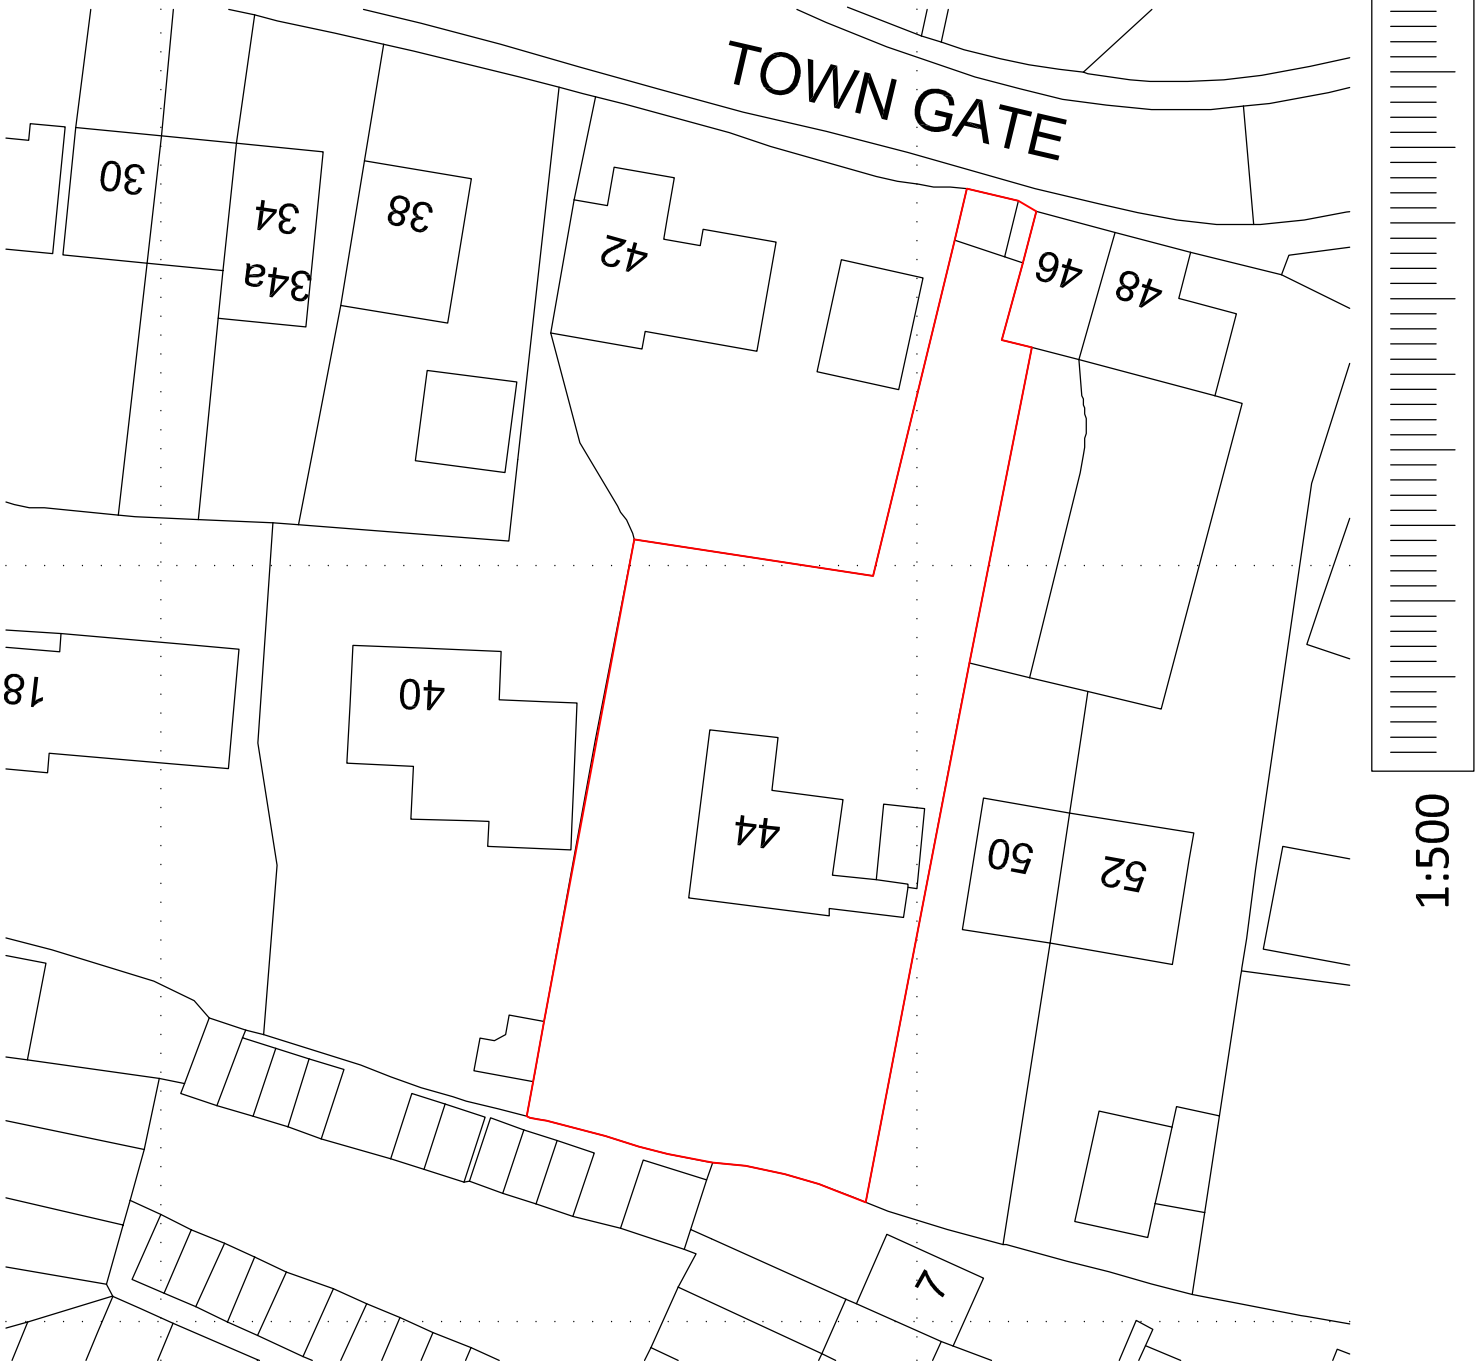
scale	date	sheet size	dwg. no.
1:500	02/2023	A4	22/824/02