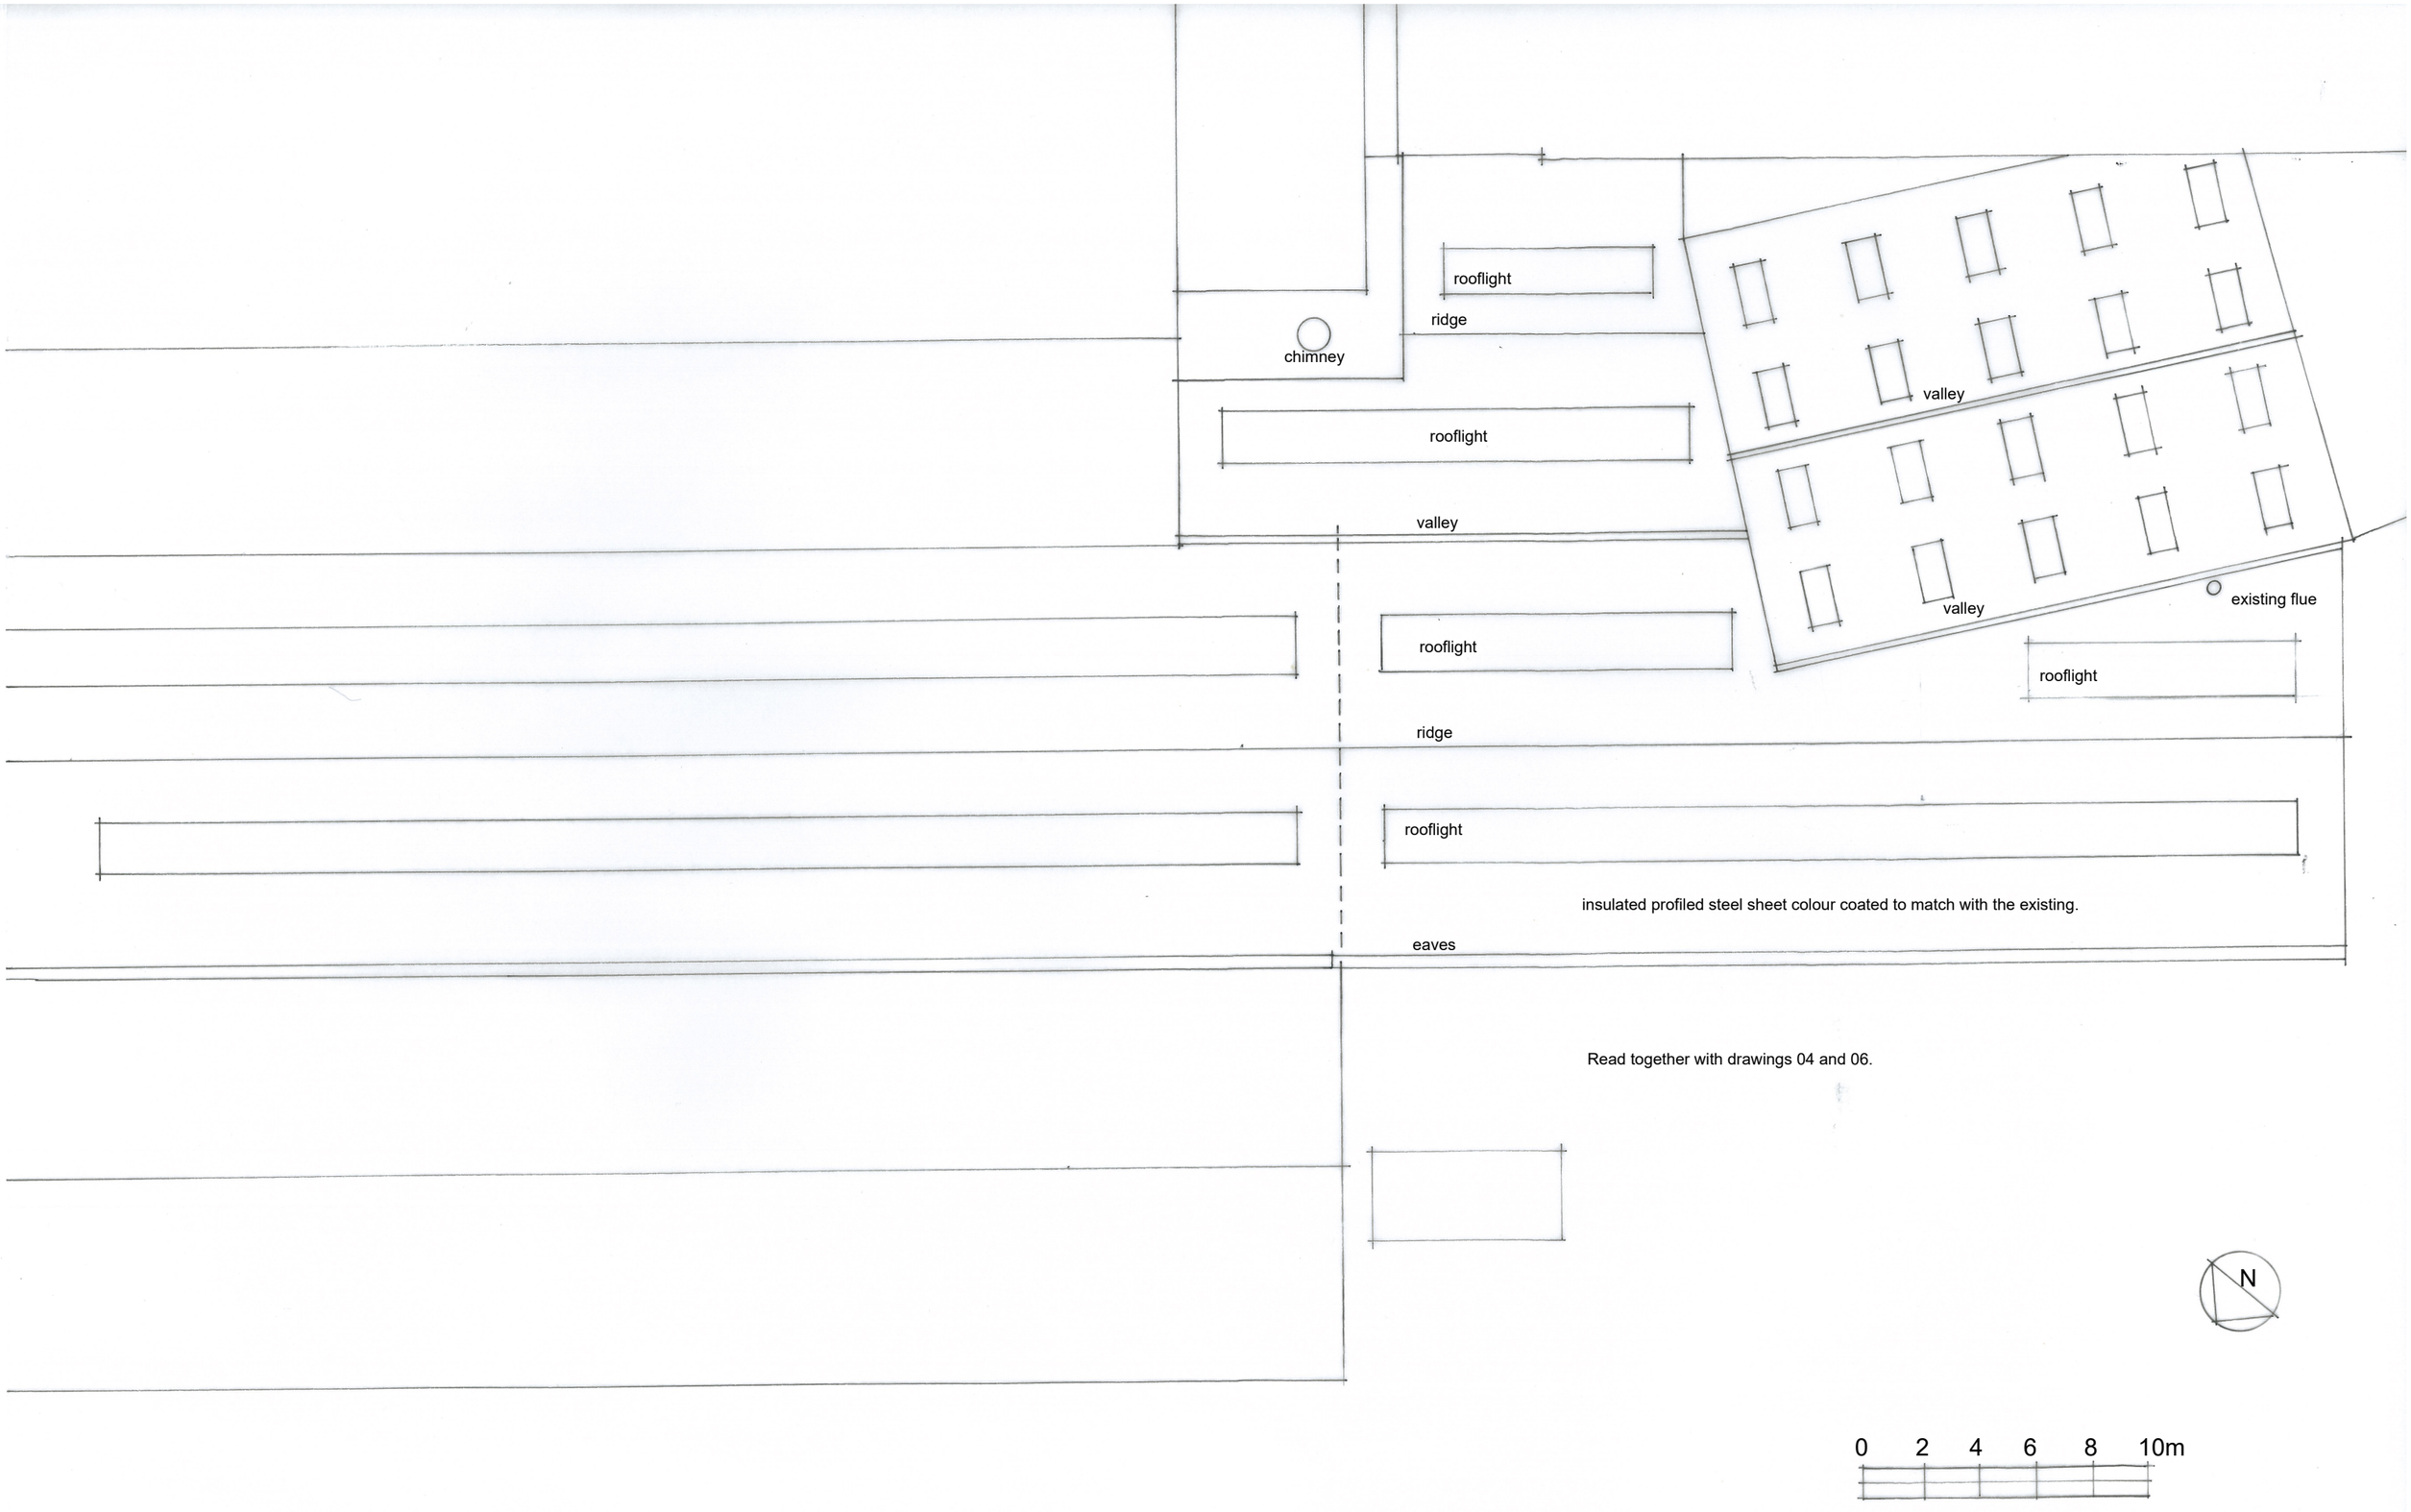

Proposed warehouse extension

Phoenox Textiles Ltd. Spring Grove Mills, Spring Grove, Clayton West, Huddersfield HD8 9HH

05 Proposed Roof Layout. Scale 1:200 @ A3 May 2023