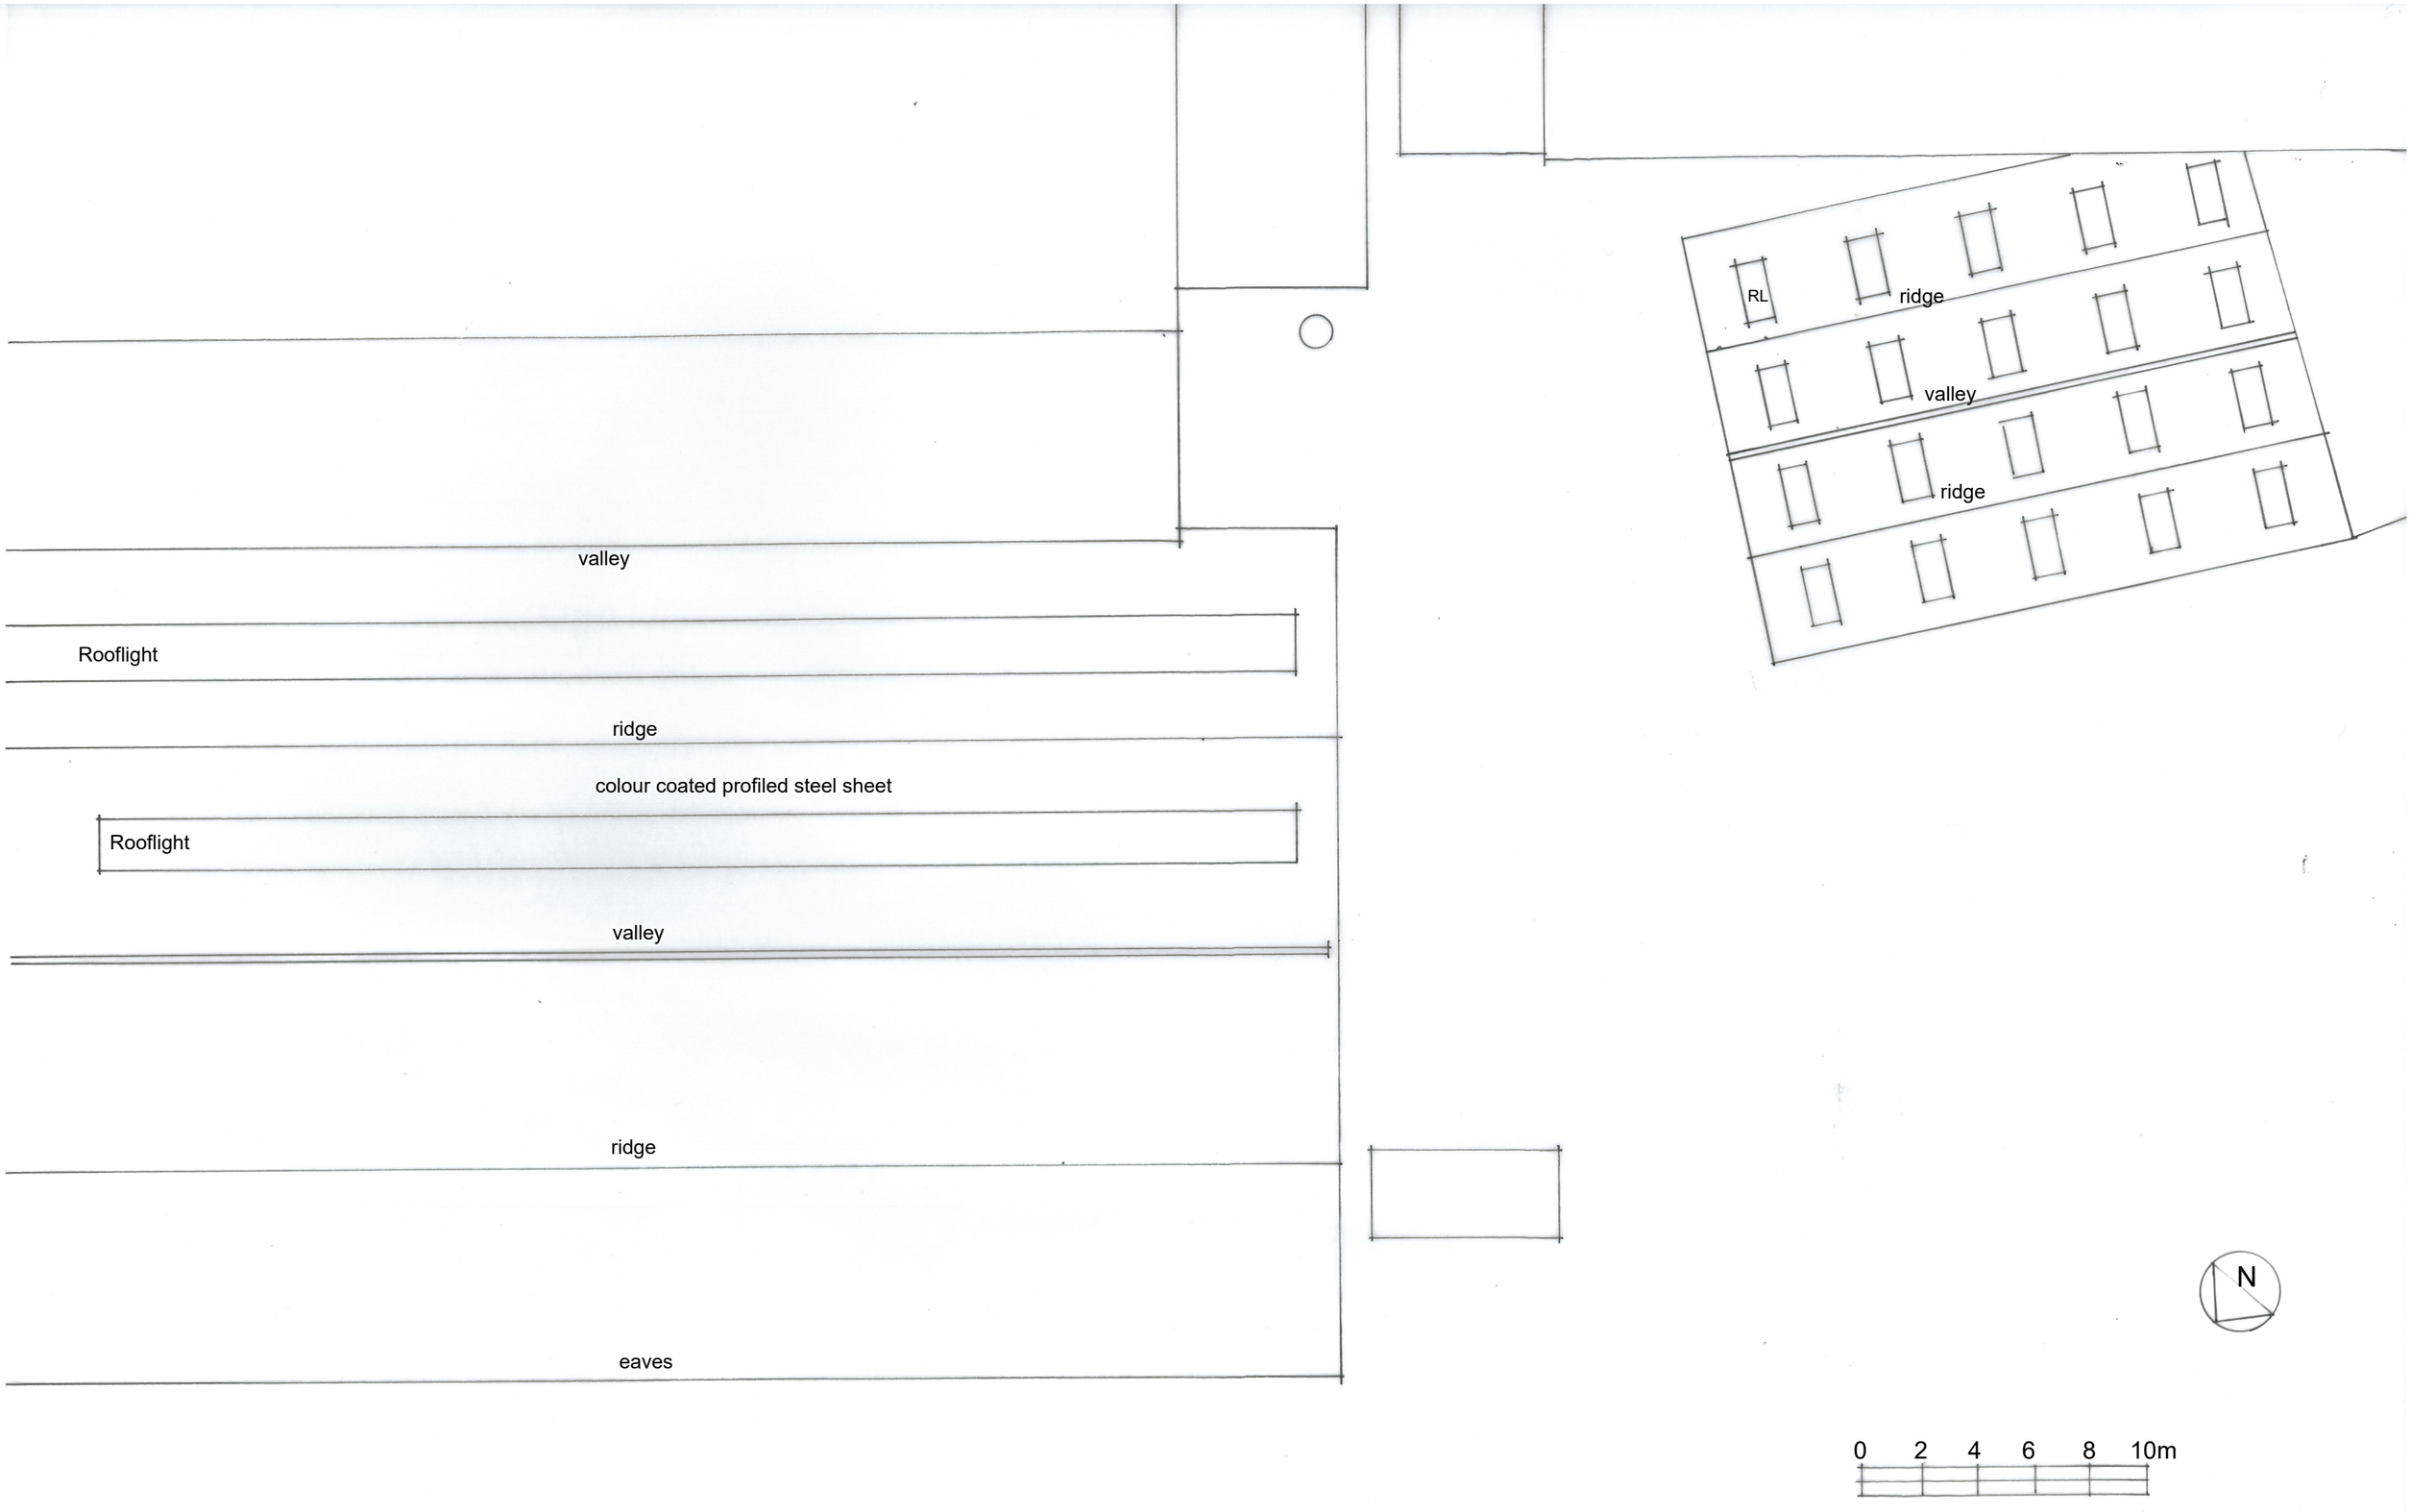

Extension to Warehouse

Phoenox Textiles Ltd. Spring Grove Mills, Clayton West, Huddersfield HD8 9HH

05 Proposed Roof Layout Scale 1:200 @ A3 May 2023