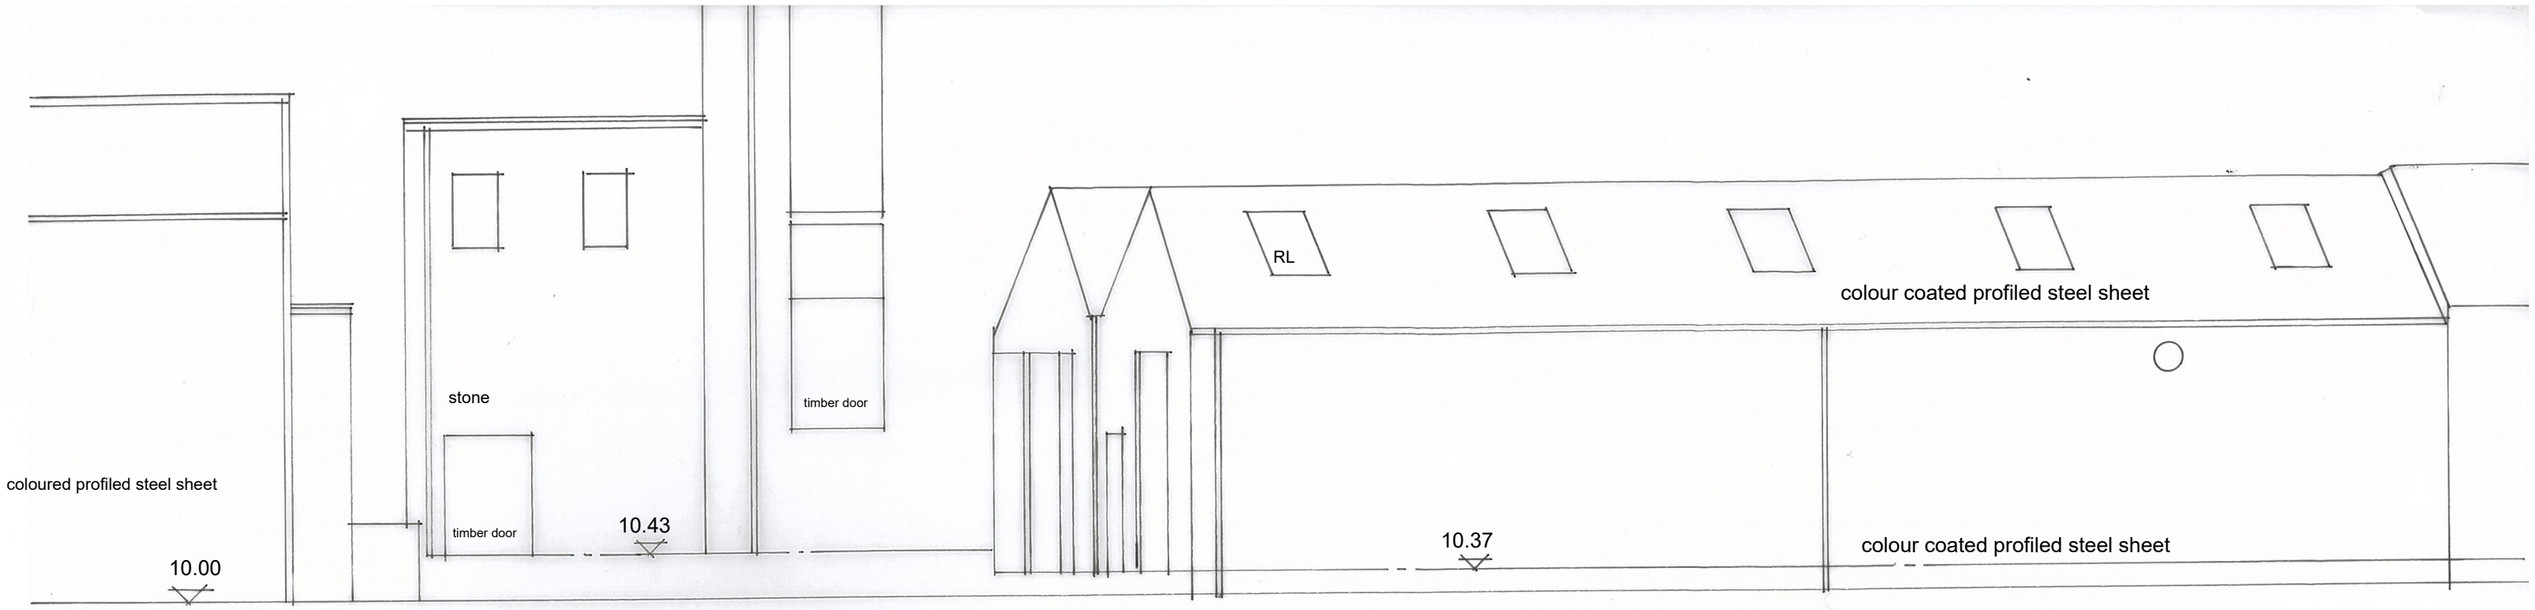

Existing N.W.elevation

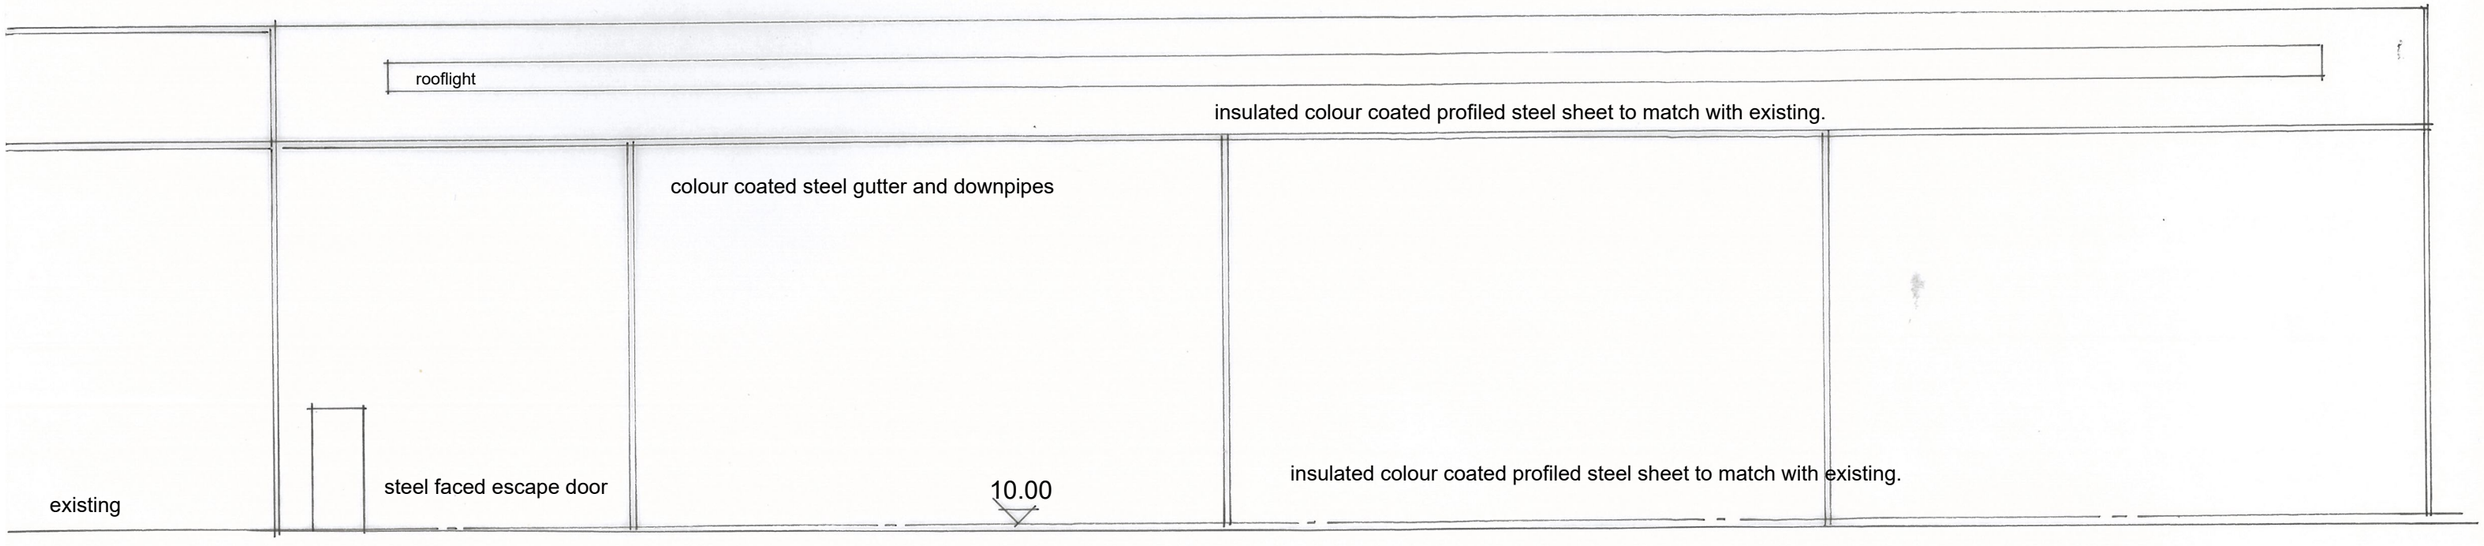

Single storey sprinkler house omitted for clarity.

Proposed N.W.elevation

0 1 2 3 4 5m.

Proposed Warehouse extension

Phoenox Textiles Ltd. Spring Grove Mills, Clayton West, Huddersfield HD8 9HH

07 Existing / Proposed NW Elevation Scale 1:100 @ A3 May 2023