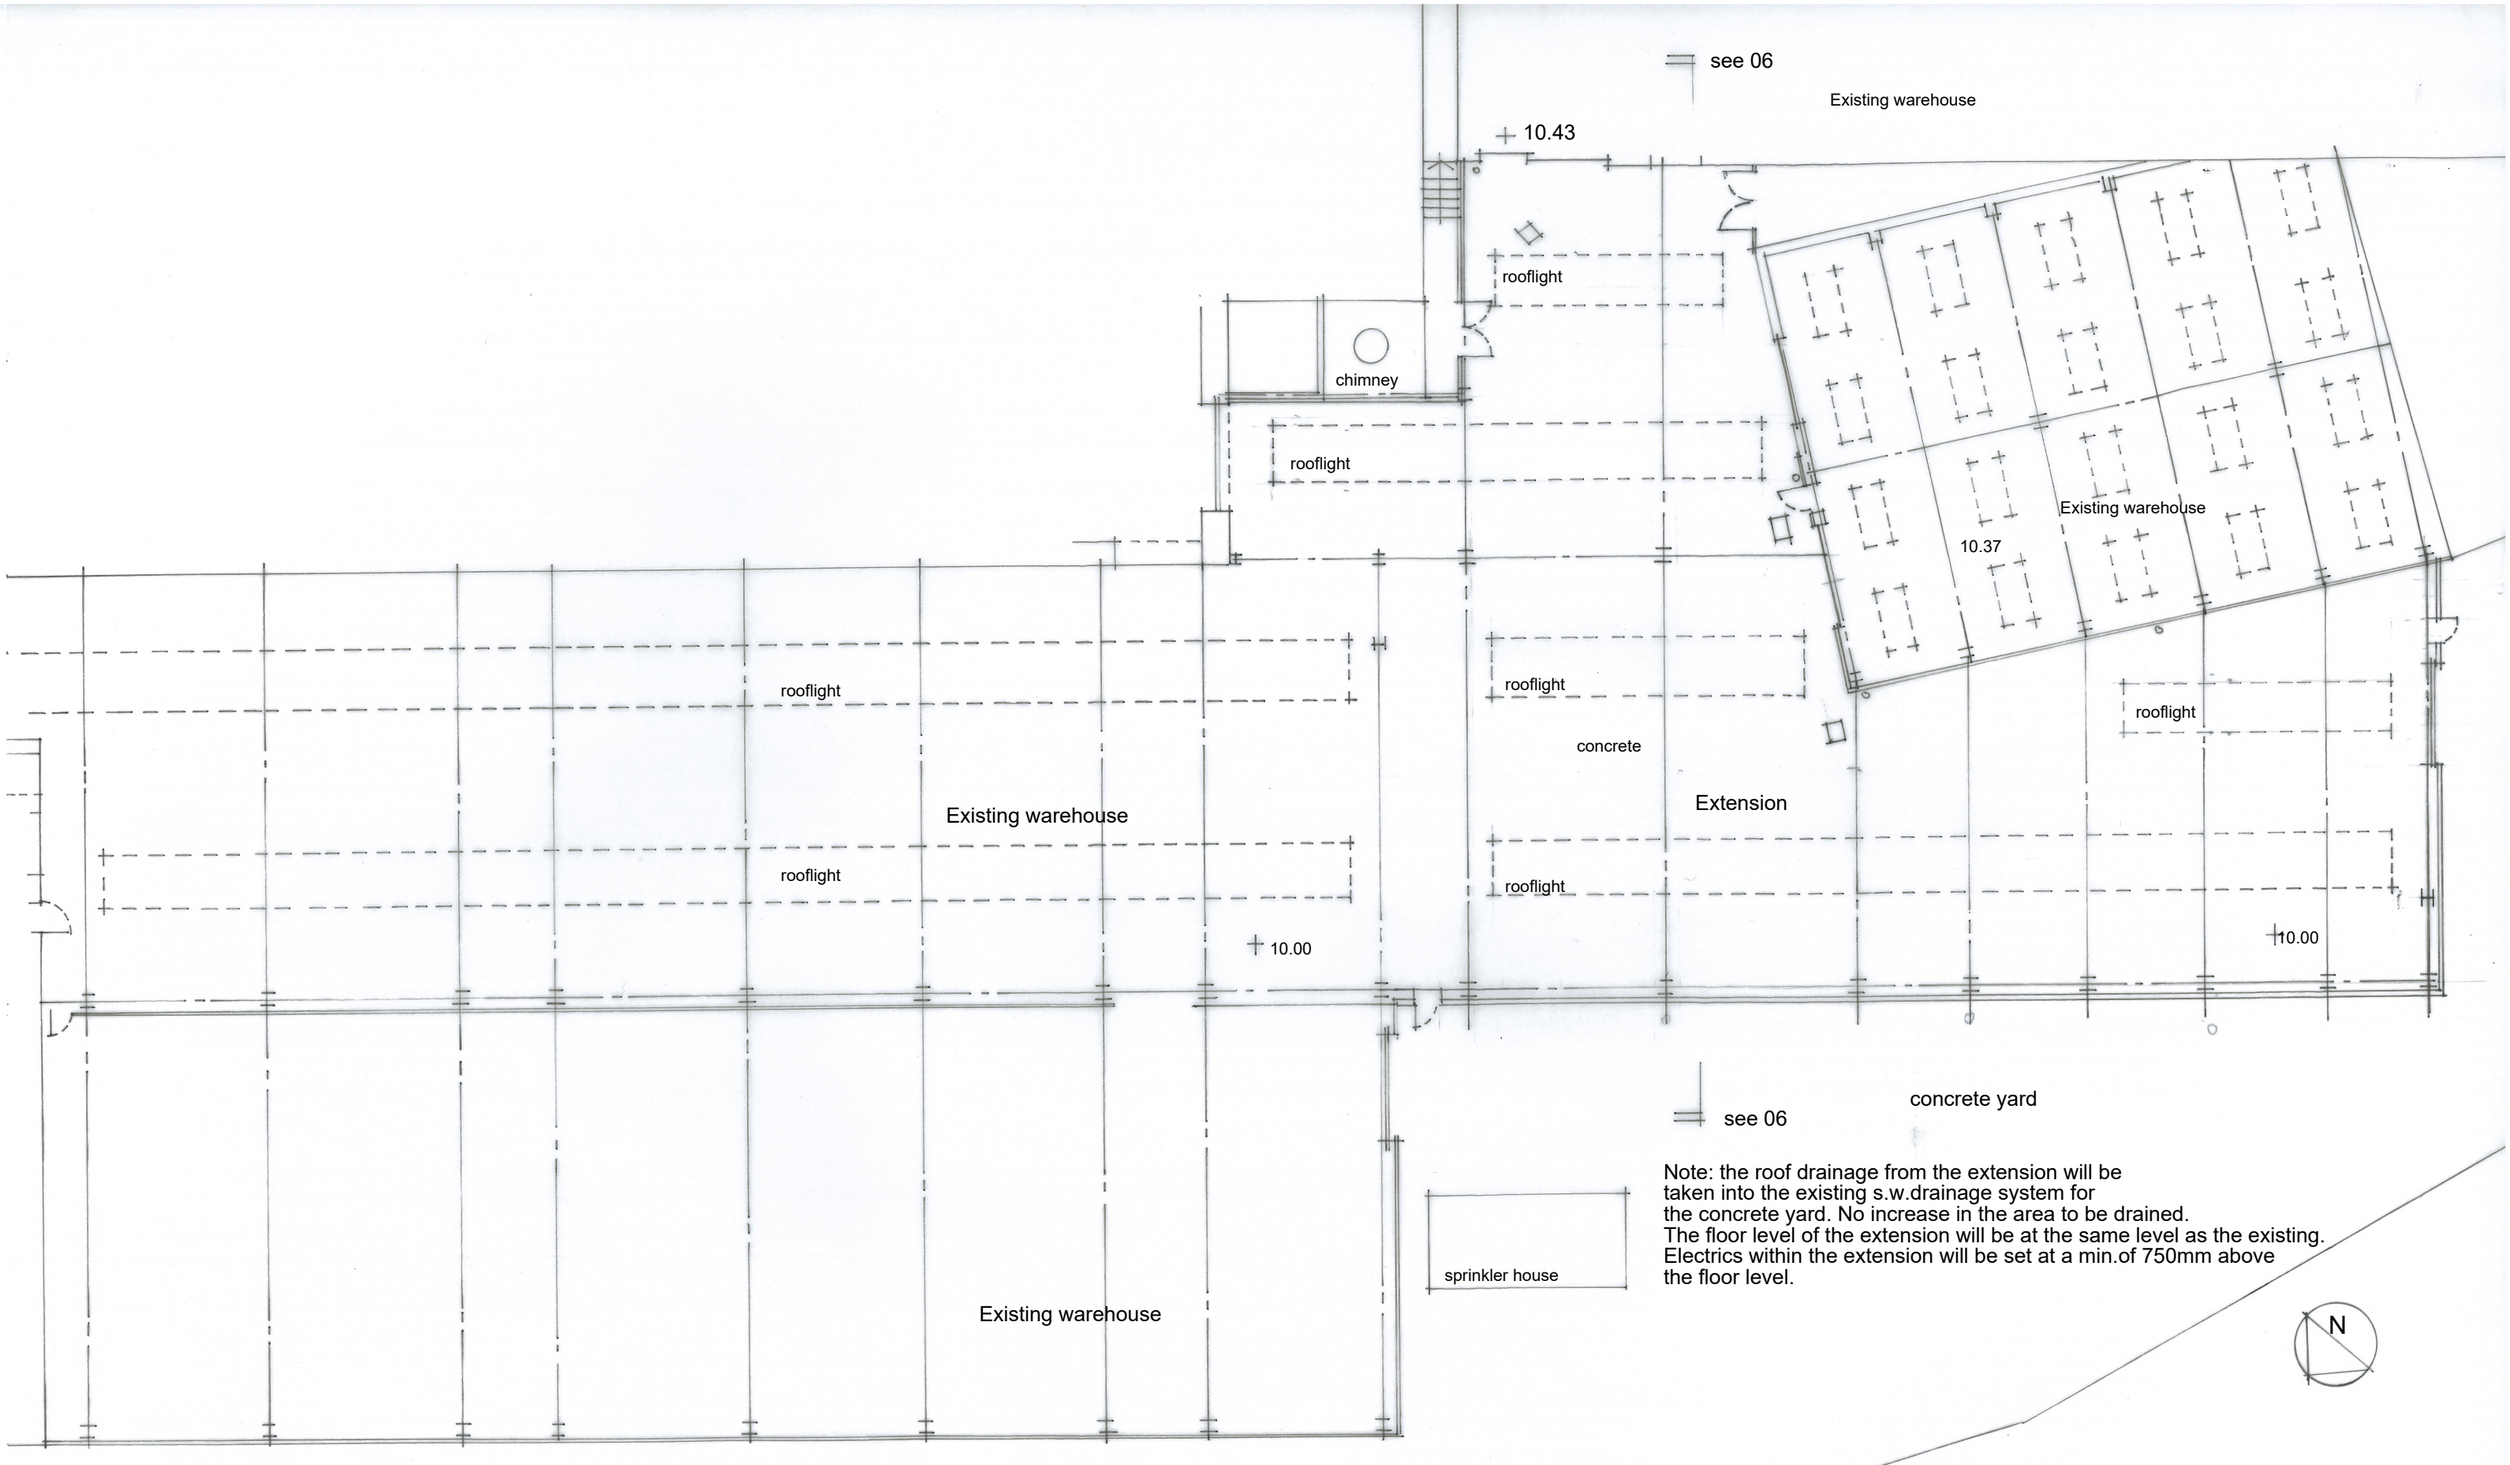

Note: the roof drainage from the extension will be taken into the existing s.w.drainage system for the concrete yard. No increase in the area to be drained.
The floor level of the extension will be at the same level as the existing.
Electrics within the extension will be set at a min.of 750mm above the floor level.

Extension to warehouse

Phoenox Textiles Ltd. Spring Grove Mills, Clayton West, Huddersfield HD8 9HH

03 Proposed Plan Layout Scale 1:200 @ A3 May 2023

Rev A note on height of electrics anf floor level added. 18 07 23.