THIS DRAWING IS COPYRIGHT, AND REMAINS THE PROPERTY OF HTC ARCHITECTS. IT MUST NOT BE REPRODUCED, USED, DISCLOSED OR TRANSMITTED TO THIRD PARTIES IN ANY FORM, IN WHOLE OR IN PART, WITHOUT PRIOR WRITTEN PERMISSION.

DO NOT SCALE!
ALL DIMENSIONS SHOULD BE CHECKED ON SITE BEFORE WORK COMMENCES

BOUNDARY BASED ON TITLE DEEDS: WYK696805

BOUNDARY BASED ON TOPOGRAPHICAL SURVEY: 5328-0721-01C

SUBJECT TO HIGHWAYS CONSULTATION

SUBJECT TO LEVELS STRATEGY REVIEW

LIDL INTERNALS AREAS ARE SUBJECT TO CONFIRMATION FROM LIDL FOLLOWING LATEST SPECIFICATION IMPLEMENTATION (AUG 2023).

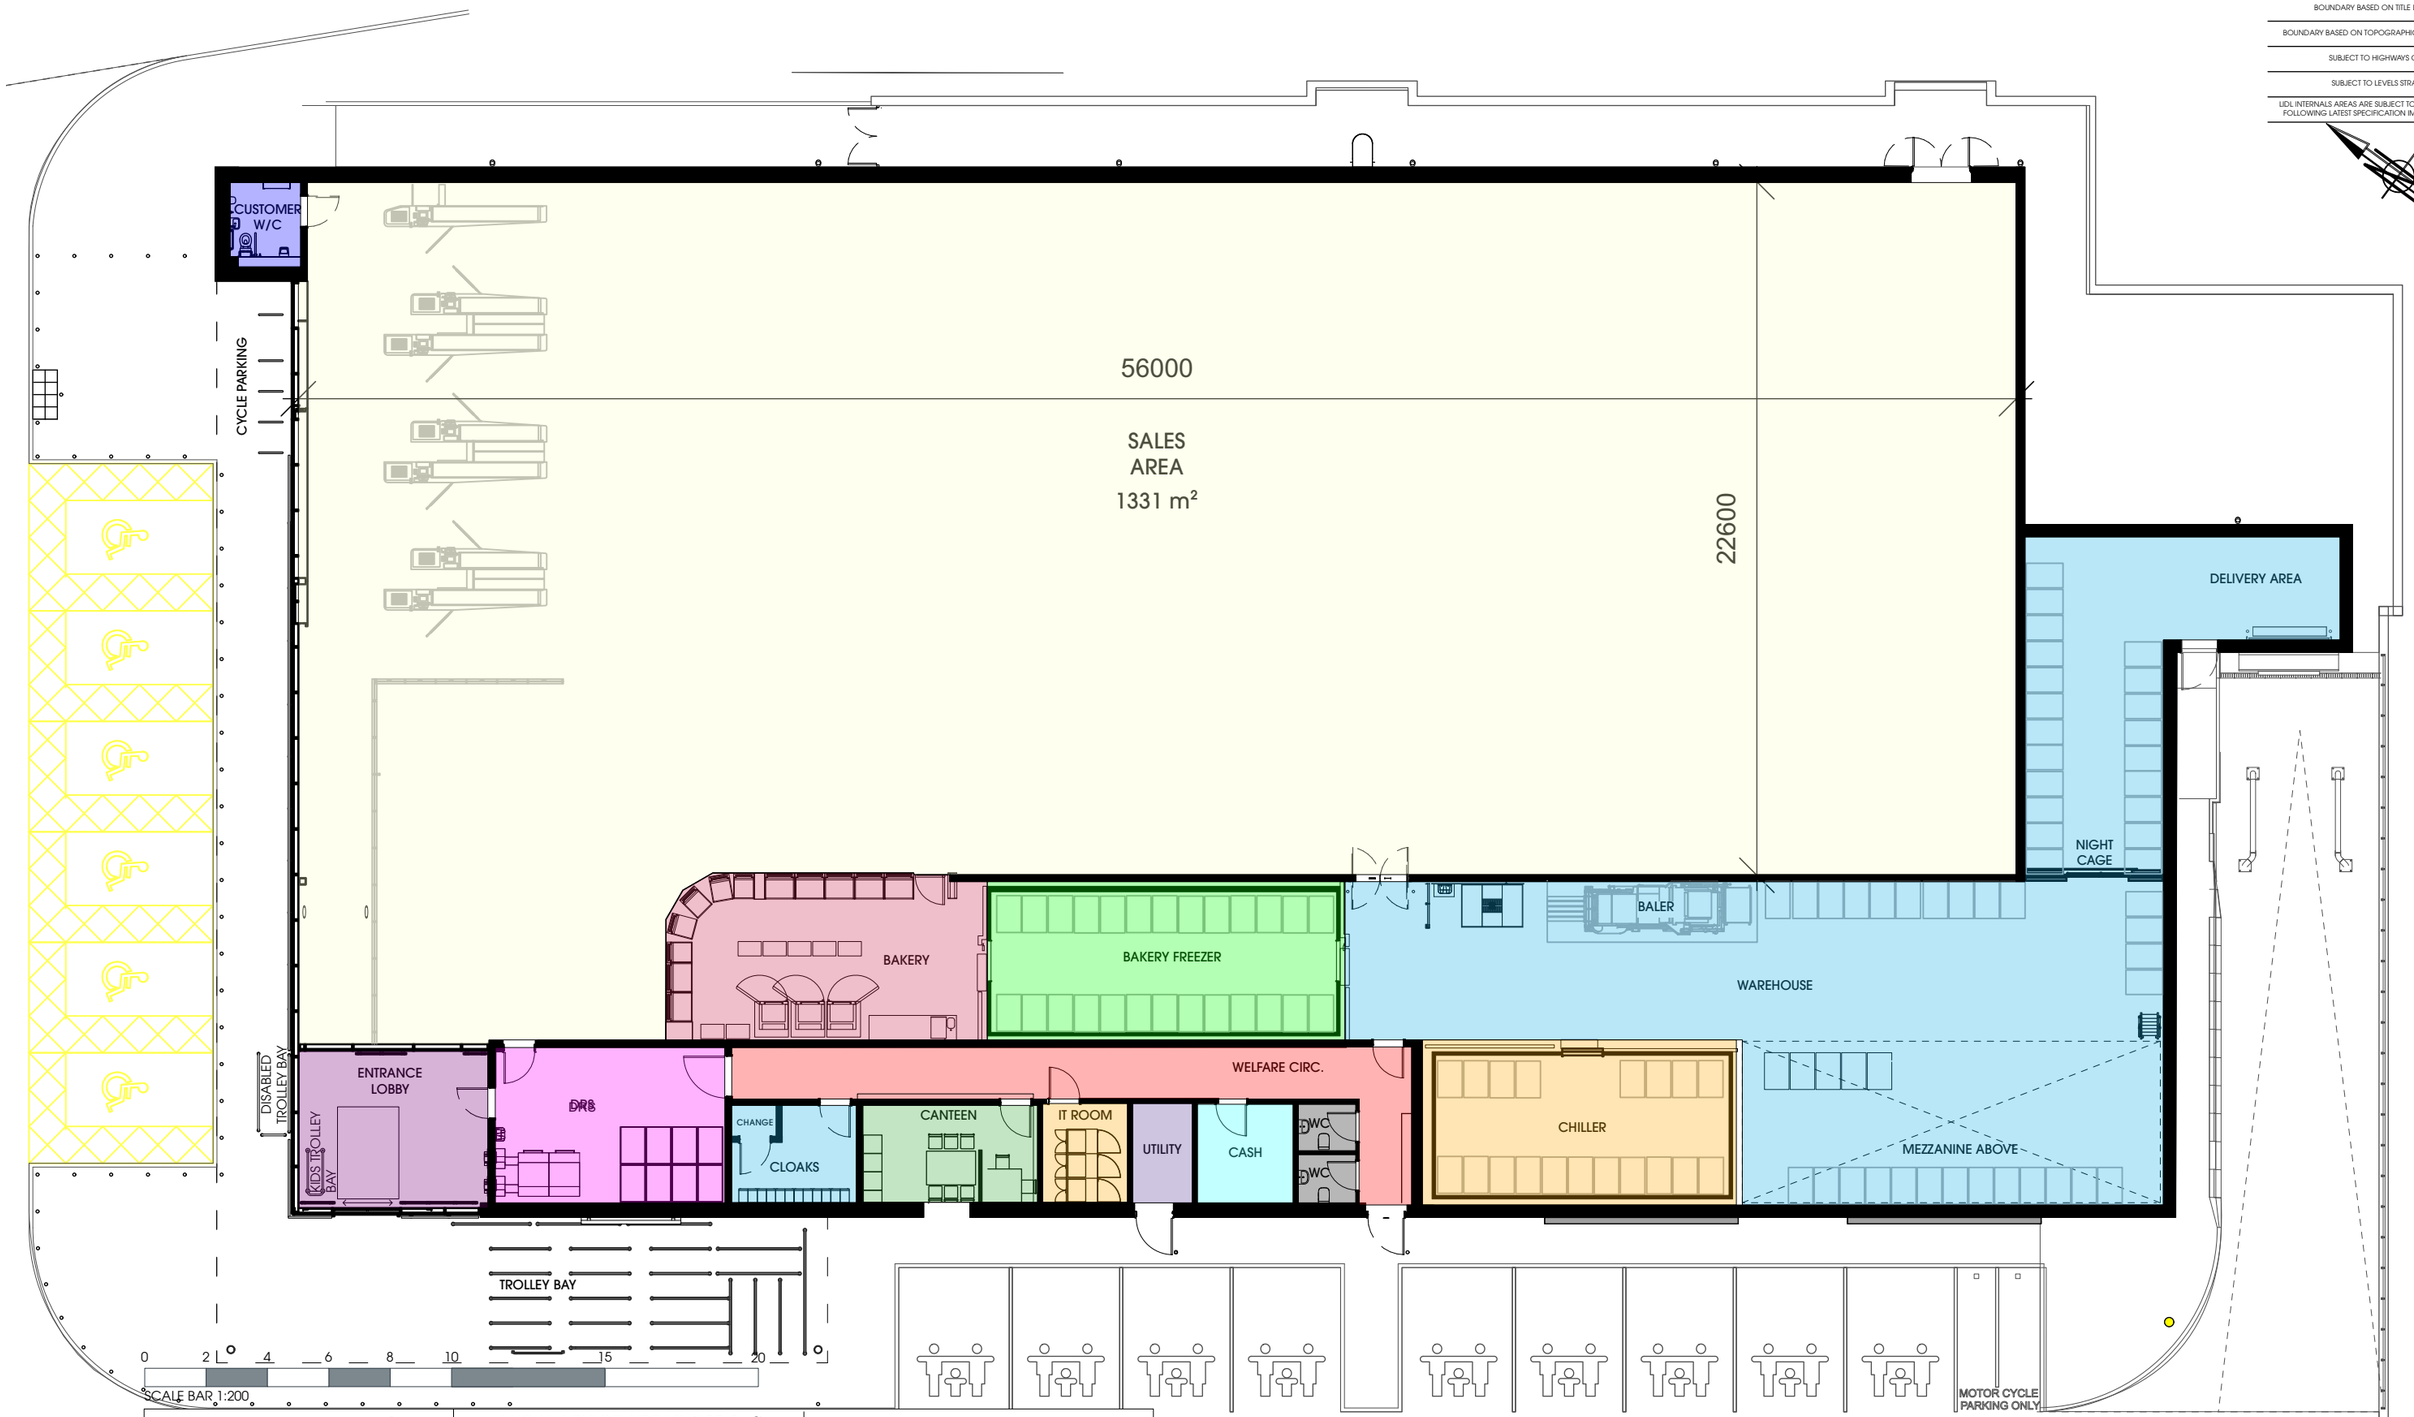

SALES OF AREAS (1331m²)		ANCILLARY OF AREAS (198.2m²)		WAREHOUSE OF AREAS (436.2)	
SALES AREA	=1331m²	ENTRANCE LOBBY	=31.6m²	BAKERY FREEZER	=61.7m²
		CHANGE/CLOAKS	=12.8m²	CHILLER	=55m²
		CANTEEN	=17.9m²	WAREHOUSE	=281.3m²
		IT ROOM	=8.8m²	DRS	=37.8m²
		UTILITY	=6.2m²		
		CASH	=10m²		
		STAFF W/C	=5.7m²		
		WELFARE CIRC	=43.3m²		
		BAKERY	=55.7m²		
		CUSTOMER W/C	=6.2m²		
				WALLS/ OPENINGS	(34.6m²)

Rev.	Date	Description	Drawn
A	30/10/2023	Updated floor plans - bollards added	BM

htcarchitects
York Place Studio
8 Britannia Street
Leeds
LS1 2DZ
T:(0113) 244 3457
W: www.htcarchitects.co.uk
E: info@htcarchitects.co.uk

client
Lidl GB Ltd.

project
Blackmoorfoot Road
Huddersfield

drawing title
Proposed Areas Plan

date	August 2023
status	Planning
scale	1:200 @ A3
drawn	KA
checked	BM
job no.	2783
dwg no.	P112
rev.	A