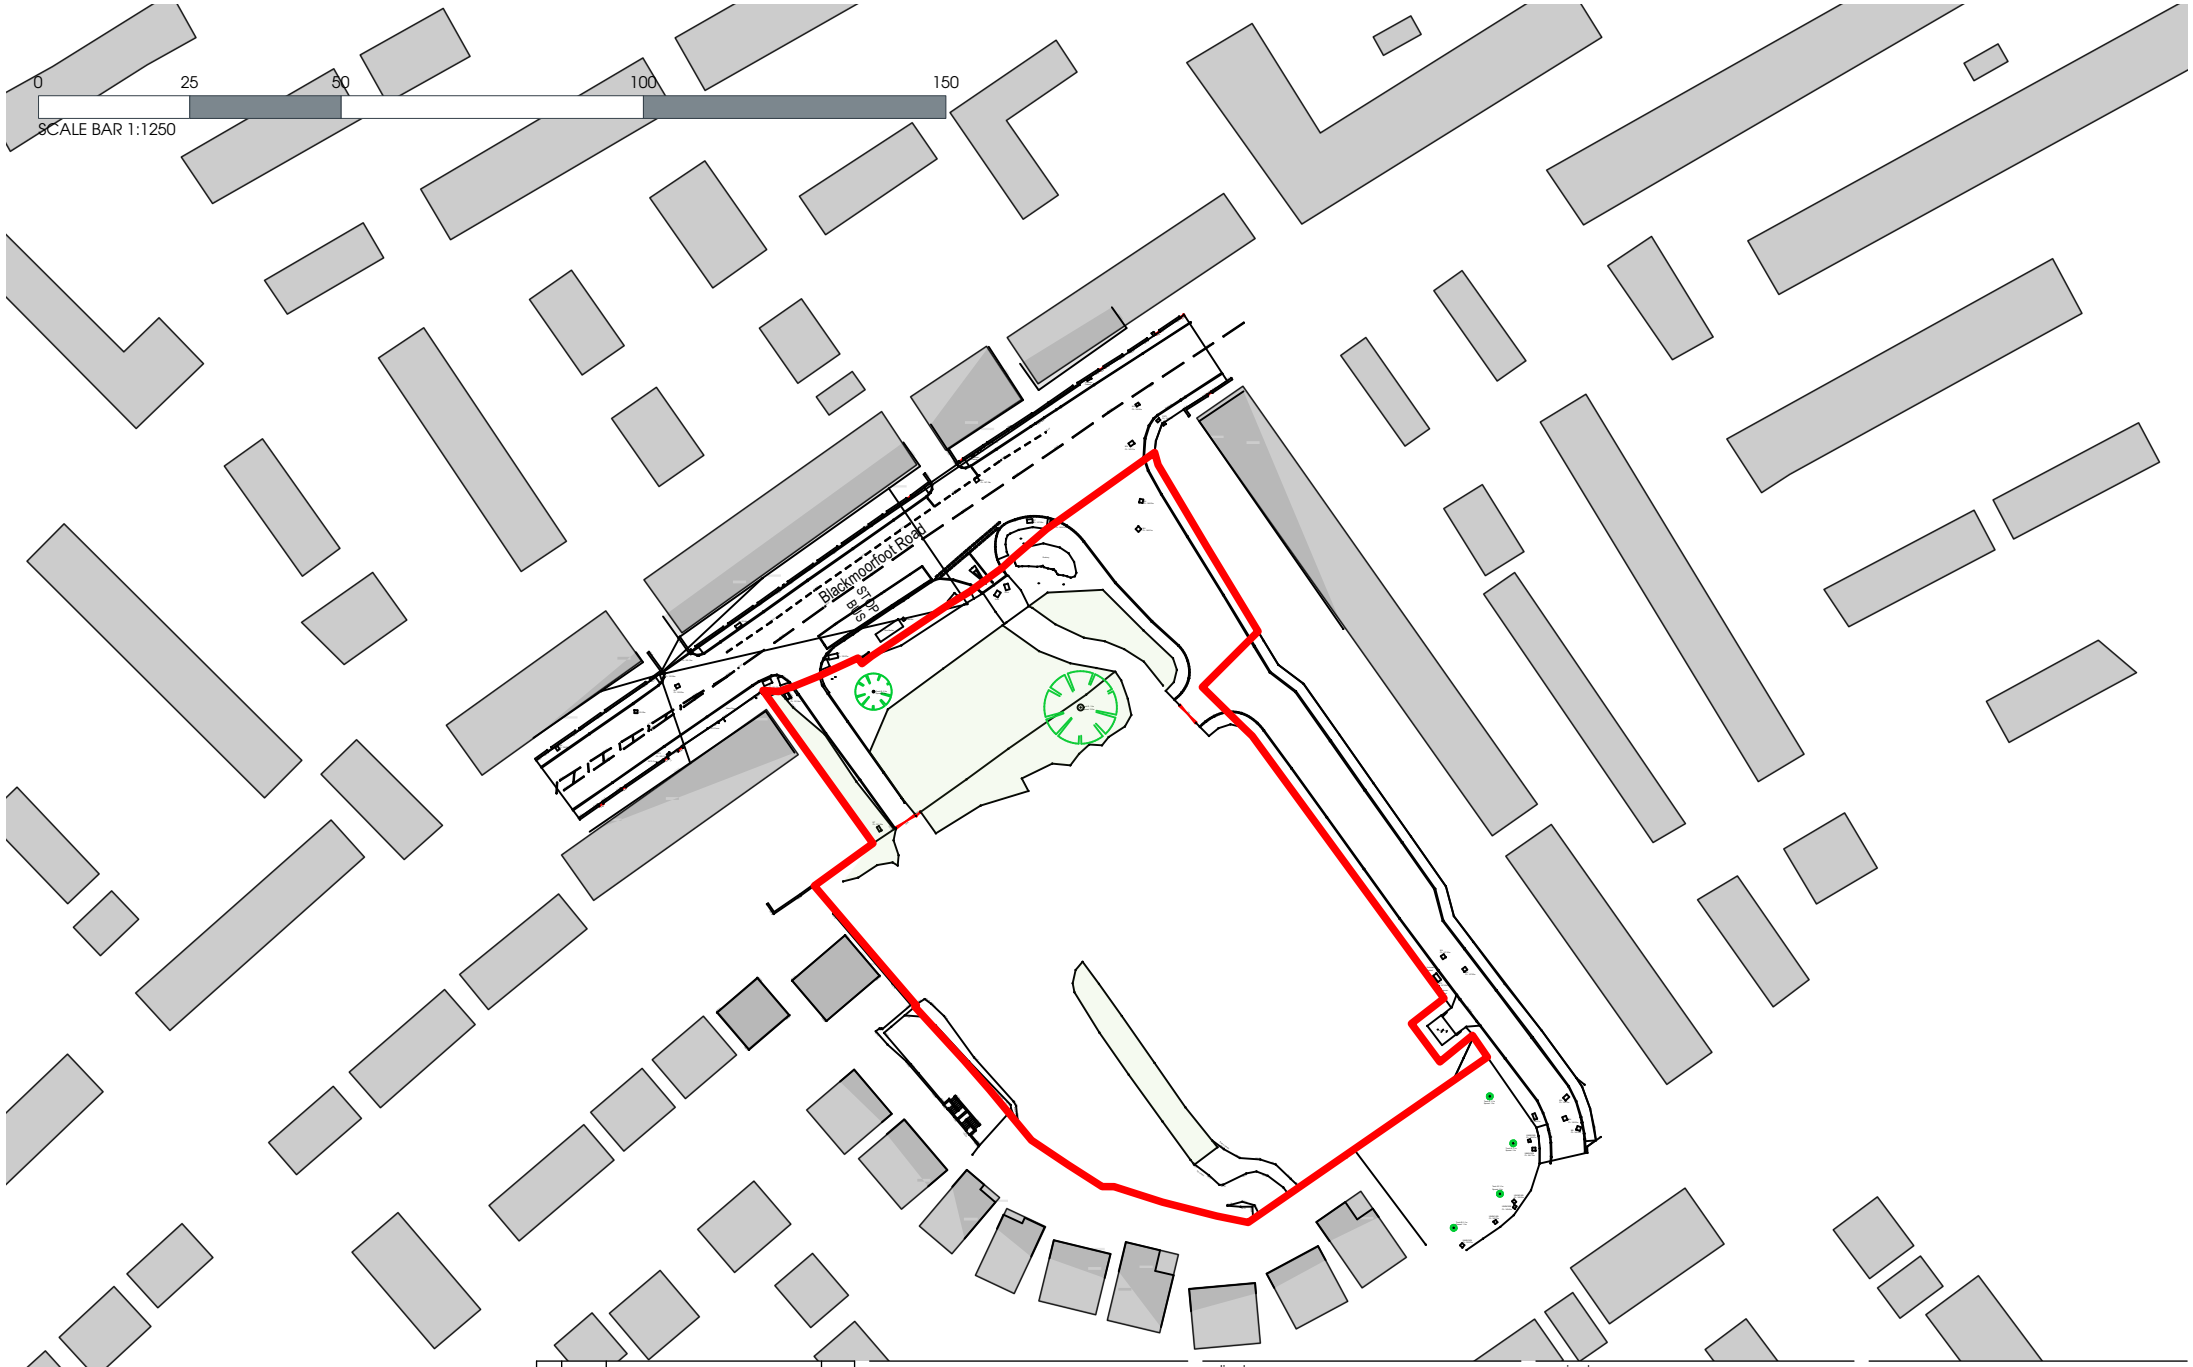

htcarchitects
York Place Studio
8 Britannia Street
Leeds
LS1 2DZ
T:(0113) 244 3457
W: www.htcarchitects.co.uk
E: info@htcarchitects.co.uk

Rev.	Date	Description	Drawn

client
Lidl GB Ltd.

project
Blackmoorfoot Road
Huddersfield

drawing title
Site Location Plan

date	August 2023
status	Planning
scale	1:1250 @ A4
drawn	KA
checked	BM
job no.	2783
dwg no.	P410
rev.	