

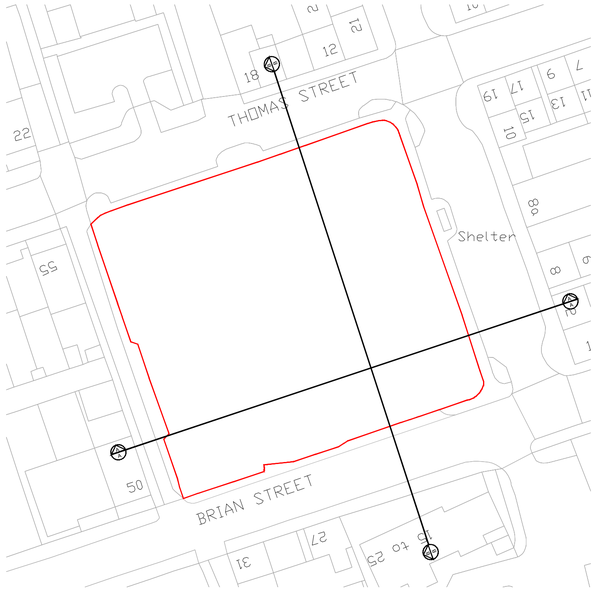


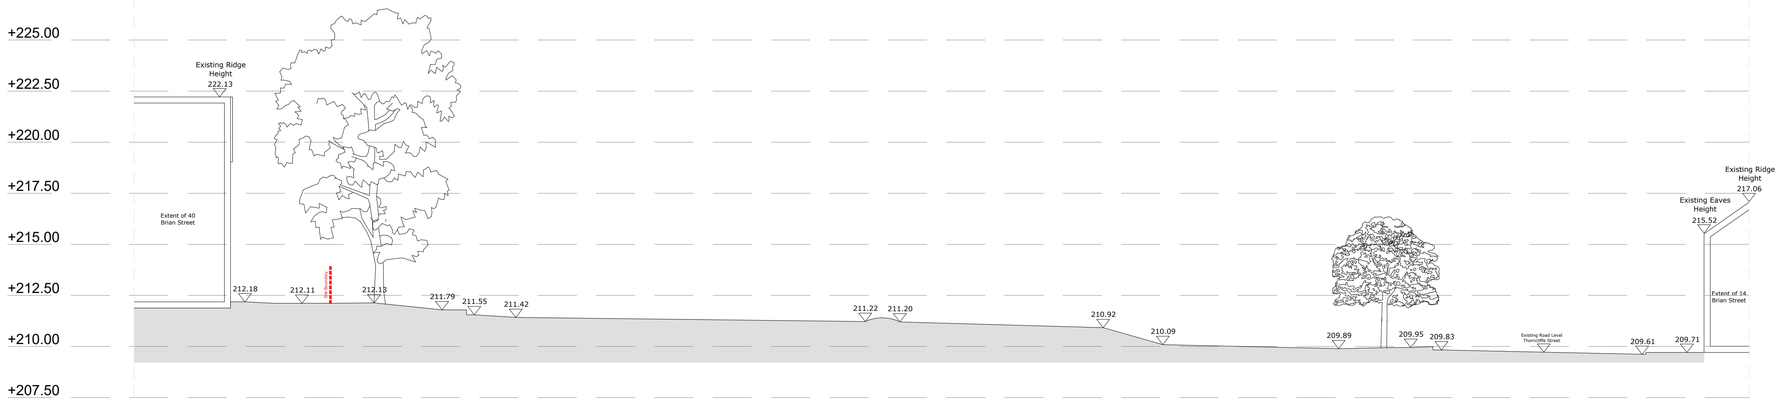

Existing Site Section A-A

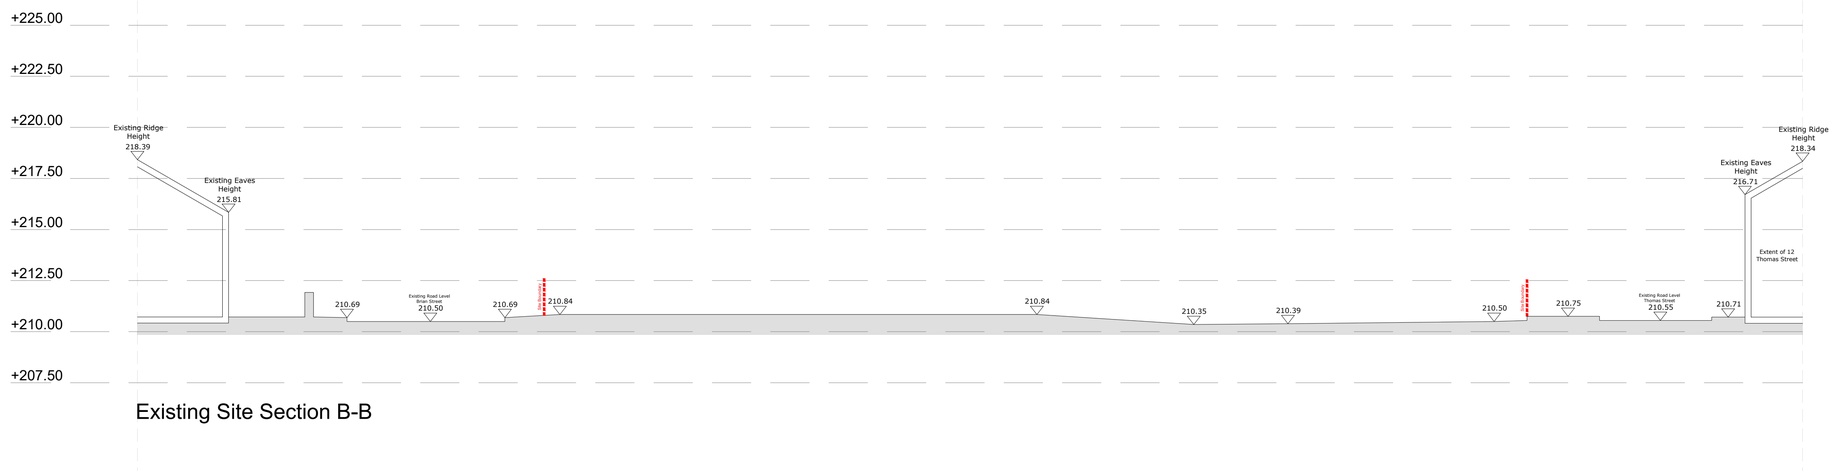

Existing Site Section B-B

MÜLLER

Rev	Date	Revision Description	Drawn By	Approved By
A	21/06/22	Title block has been amended.	CM	JB
-	01/01/21	Original Drawing	JB	JB

ADG ARCHITECTS
6 Pioneer Court, Darlington, DL1 4WD
t: 01325 464 111
e: studio@adgarchitects.co.uk
w: www.adgarchitects.co.uk

Client
Muller Property Group

Project Information
Proposed Care Home Development
21 Thomas Street, Lindley, Huddersfield HD3 3JJ

Drawing Title
Existing Site Sections

A1 Scale	A3 Scale
1:150	

Job Number	Drawing Number	Revision
H.21.81	(9-) 10	~

Drawing Issue
PLANNING

© Copyright 2018 ADG Architects Ltd