

Existing Front Elevation

Existing Rear Elevation

Existing Side Elevation

Existing Side Elevation

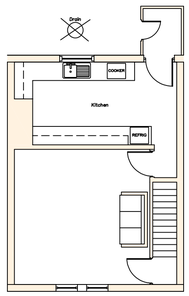

Existing Ground Floor Plan

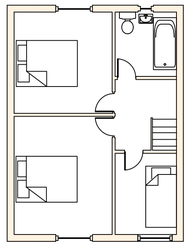

Existing First Floor Plan

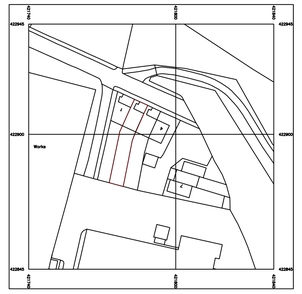

@1:1250

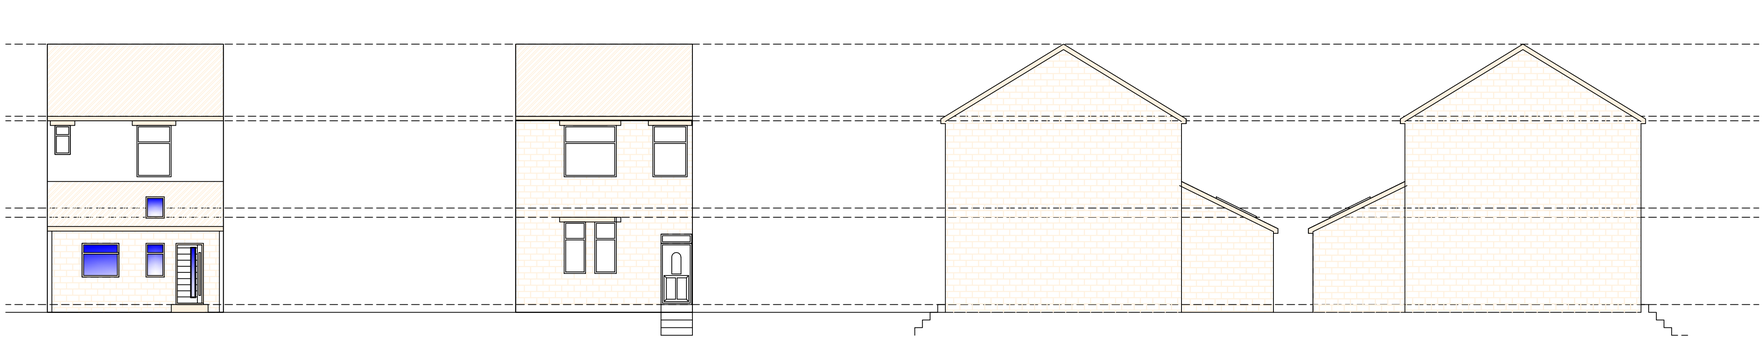

Proposed Front Elevation

Proposed Rear Elevation

Proposed Side Elevation

Proposed Side Elevation

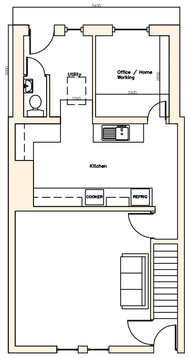

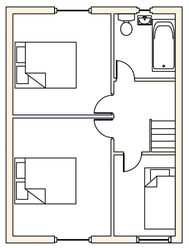

1. DO NOT SCALE OFF THIS DRAWING.
2. THIS DRAWING IS FOR DESIGN PURPOSES ONLY
3. THE CONTRACTOR SHALL VISIT THE SITE PRIOR TO PREPARATION OF TENDER TO ACQUAINT HIMSELF WITH SITE ACCESSIBILITY, SERVICES, LOCAL CONDITIONS AND THE FULL EXTENT AND CHARACTER OF THE WORKS. HE SHALL BE DEEMED TO HAVE SATISFIED HIMSELF AS REGARDS EXISTING CONDITIONS AND GENERALLY TO HAVE OBTAINED HIS OWN INFORMATION ON ALL MATTERS AFFECTING THE EXECUTION OF THE WORKS.
4. THE CONTRACTOR SHALL ACCEPT ALL LIABILITY IN USING ANY INFORMATION FROM THIS DRAWING, WHICH HAS BEEN PRODUCED FOR BUILDING REGULATION PURPOSES ONLY AND TO AID IN TENDERING THE PROPOSED WORKS.
5. ALL SIZES SHOWN ON THIS DRAWING ARE IN MILLIMETRES AND SHOULD BE CHECKED ON SITE BY MAIN CONTRACTOR TO VERIFY PRIOR TO ORDERING AND FABRICATION OF ANY MATERIALS.
6. ALL MATERIALS TO BE OF A SUITABLE NATURE AND QUALITY AND APPROVED BY CLIENT / PLANNING / AND BUILDING CONTROL WHERE APPLICABLE.
7. THE CONTRACTOR MUST ESTABLISH THE POSITION OF ALL INCOMING SERVICES AND DRAINAGE AND INCLUDE FOR ANY MODIFICATIONS AND OR RENEWAL OF ALL AFFECTED BY THE ALTERATIONS AND INCLUDE FOR ALL COSTS INVOLVED. ANY WORKS TO BE CARRIED OUT IN STRICT ACCORDANCE WITH STATUTORY AUTHORITY REQUIREMENTS.
8. THIS DRAWING IS THE COPYRIGHT OF W2 PROPERTY DESIGN LTD AND MUST NOT BE COPIED WITHOUT WRITTEN PERMISSION FROM W2 PROPERTY DESIGN

W2 Property Design

Bespoke Design

Office

Morley

Client

Mr & Mrs Smith

Sheet Purpose

Elevations & Plans

Drawing Purpose

Planning

Scale

N/A

Project Number

W2000001

Project Address

2 Spen Vale Street
Heckmondwike
Kirklees
WF16 0NH

File Name

BAT1	W2	XX	XX	DR	A	001
Originator	Originator	Volume	Level	Type	Role	Number