


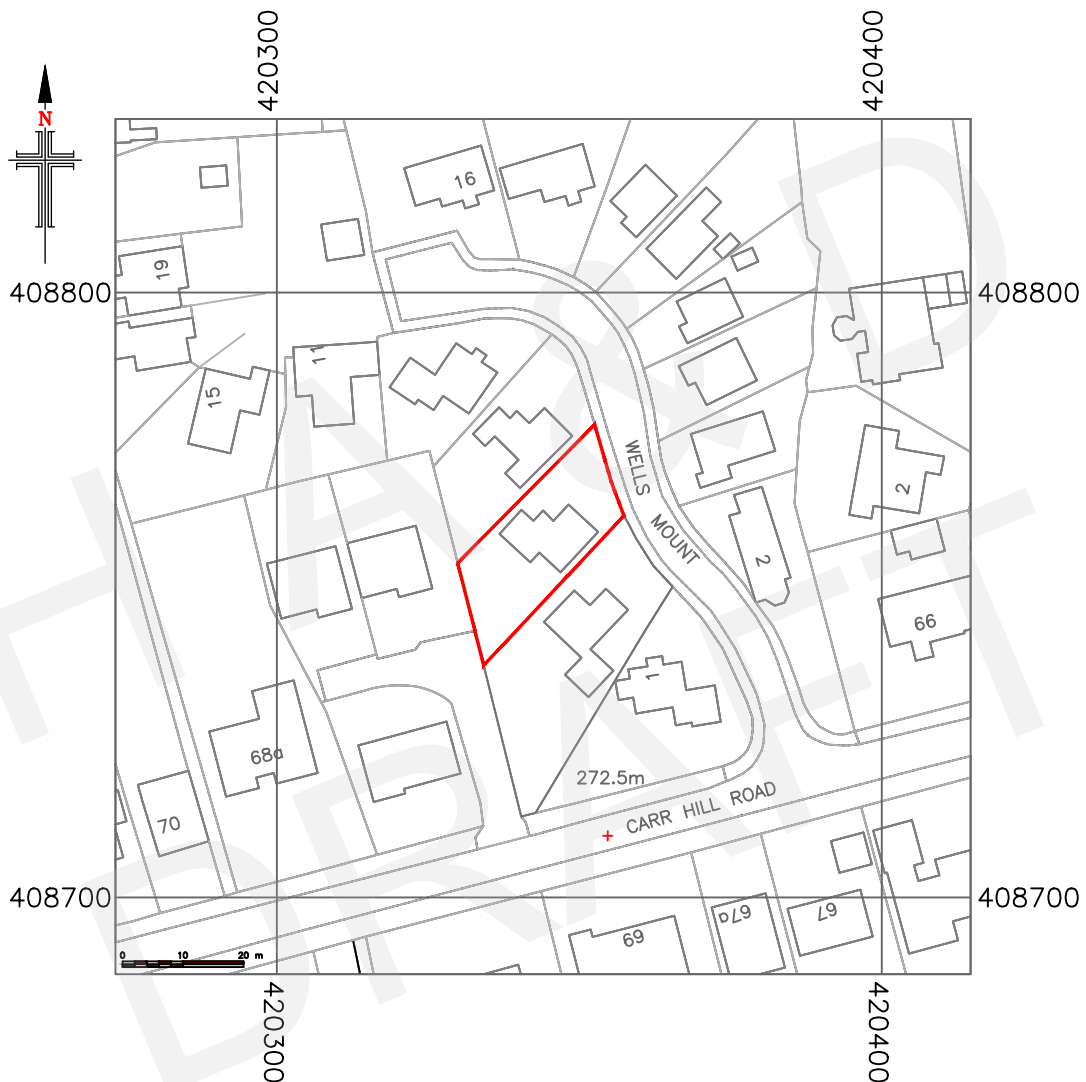

**LOCATION PLAN**  
SCALE 1:1250

**NOTES**

1. No dimensions to be scaled.  
IF IN DOUBT ASK.

2. All dimensions must be checked and verified on site by the Contractor prior to the commencement of works and Hinchliffe Architecture & Design Ltd. to be notified of any discrepancies.

3. The copyright of these drawings remains the property of Hinchliffe Architecture & Design Ltd. They must not be reproduced in any way without prior written consent from the originator (Hinchliffe Architecture & Design Ltd.)



**hinchliffe**  
architecture  
& design

Hinchliffe A&D  
24 Carr View Road  
Hepworth  
Holmfirth  
West Yorkshire  
HD9 1HX  
07921 907 162  
01484 520 764  
info@hinch-architecture.co.uk  
www.hinch-architecture.co.uk

Project:

5 WELLS MOUNT  
CUMBERWORTH  
HUDDERSFIELD  
W. YORKSHIRE  
HD8 8XQ

Scale at A4:

1:1250

Status:

PLANNING

Date:

APRIL.2023

Drawing No.:

175-23-PL03

Revision:

—

Client: MRS N. WALTON

Drawing Title: LOCATION PLAN