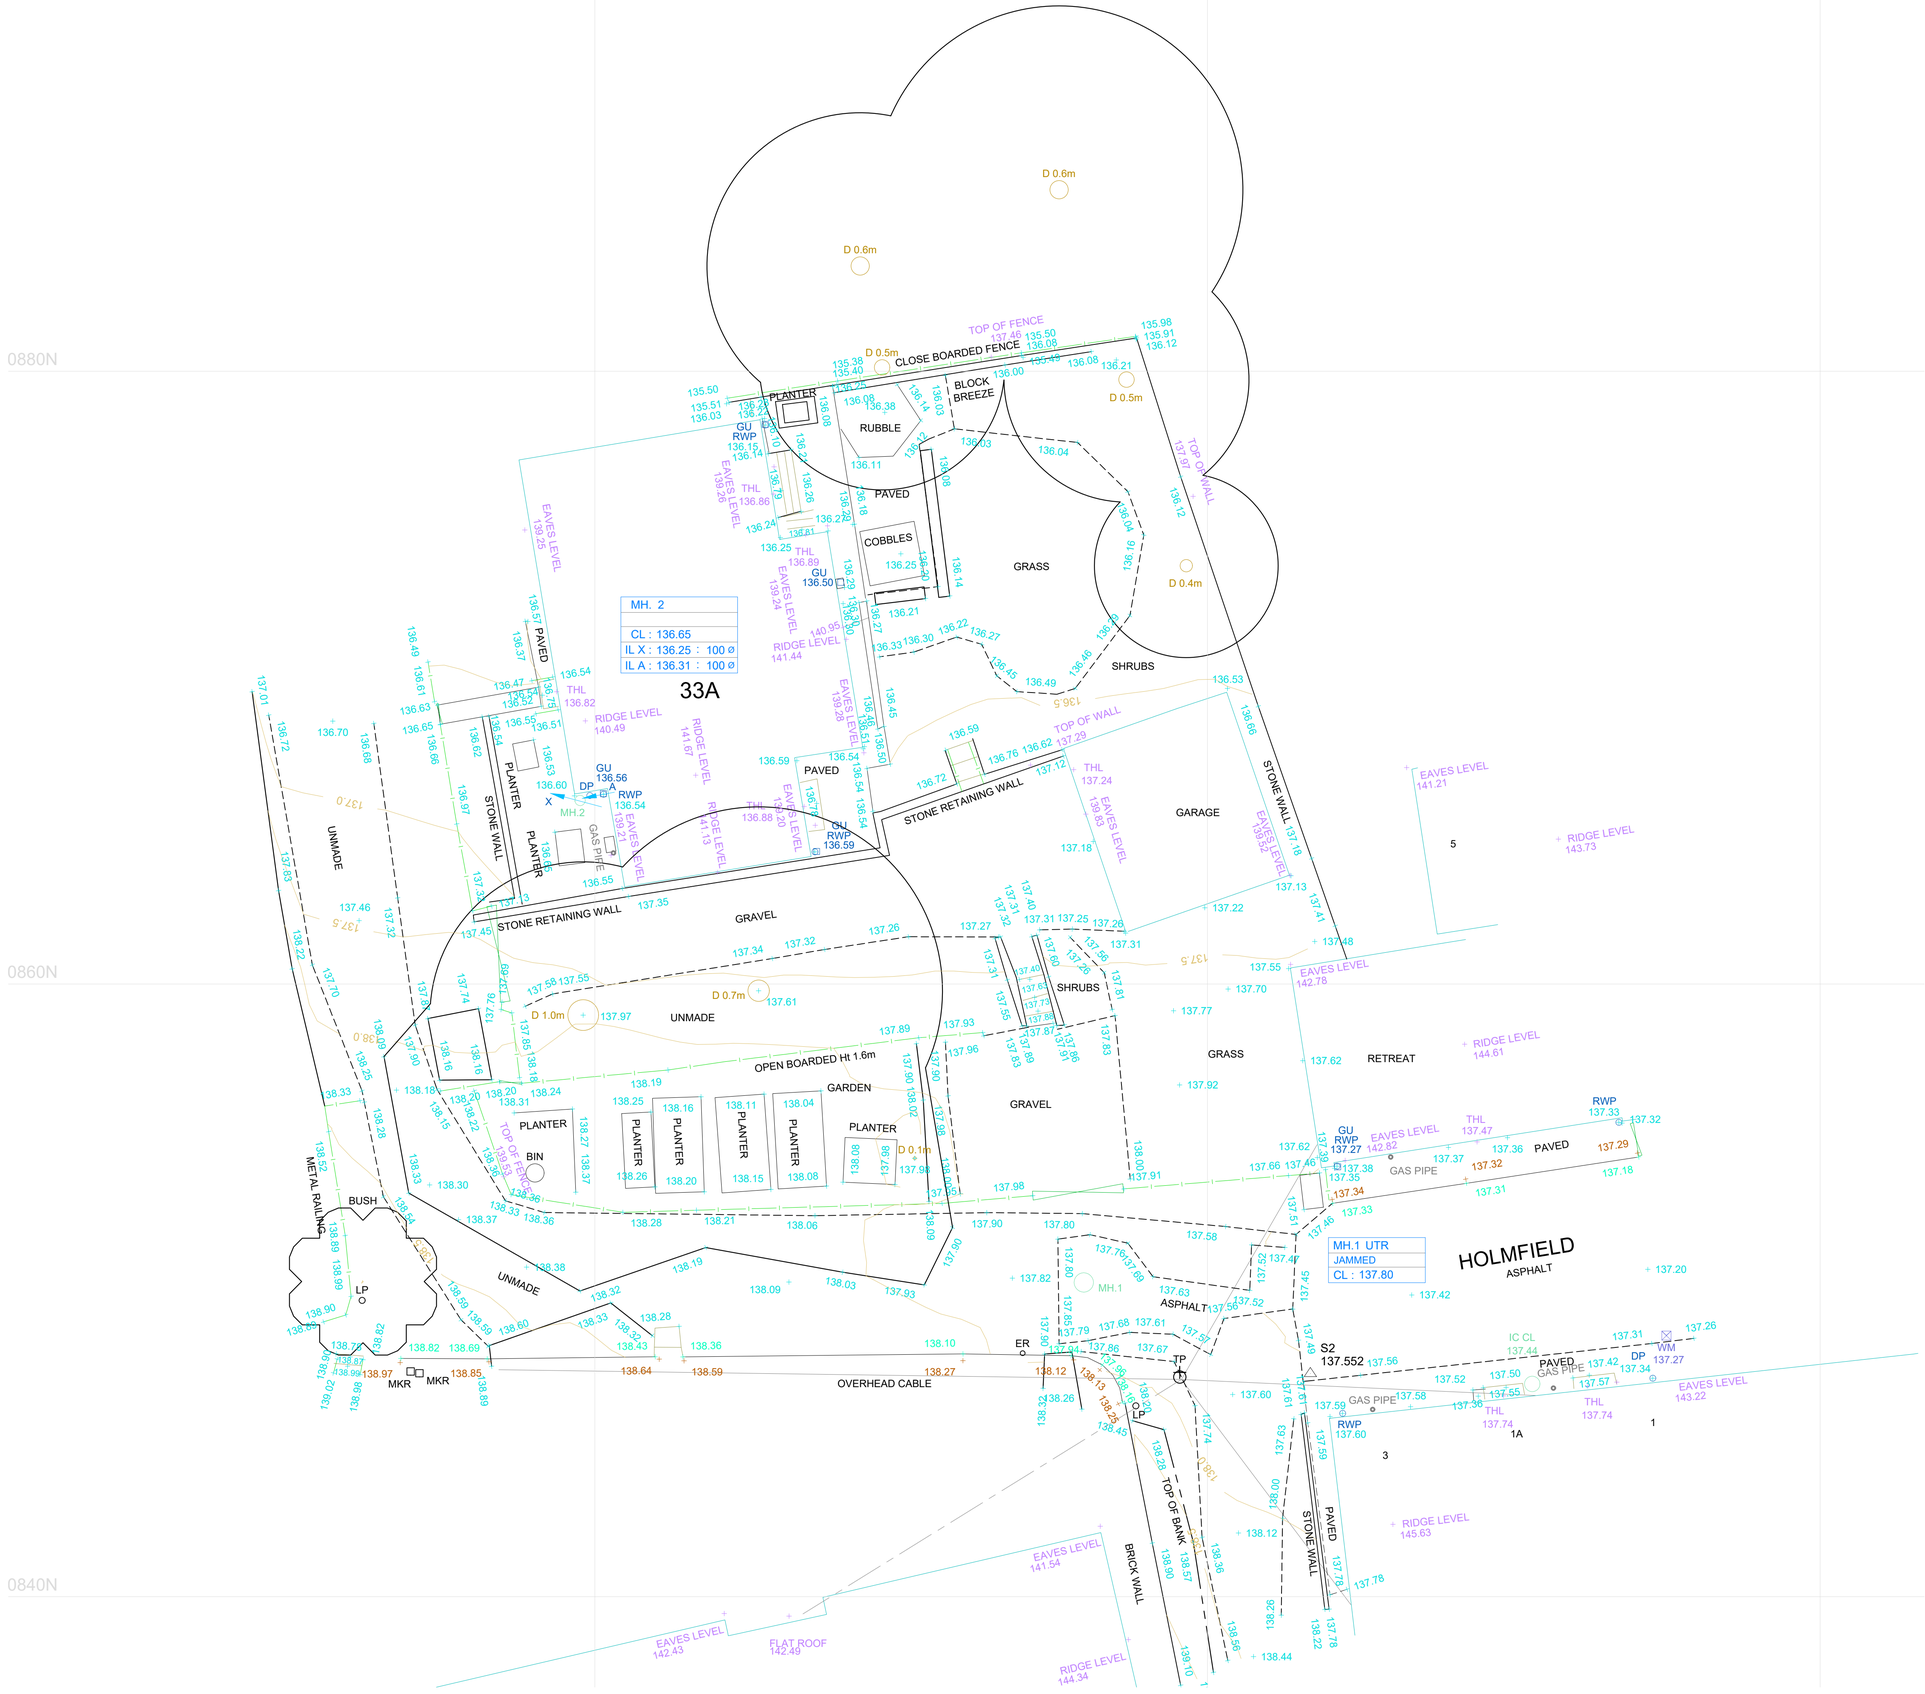

EXISTING SITE PLAN (TOPOGRAPHIC SURVEY)

Only figured dimensions should be used.

Scaled dimensions should be checked with the Architect.

This drawing together with the design, is the property and copyright of the Architect and must not be reproduced without written permission

DRAWING INFORMATION BY MET GEO, BASED ON DRAWING P23-00278 TOP

DO NOT SCALE OFF THIS DRAWING

rev	description	drwn	auth	date

ACUMEN DESIGNERS & ARCHITECTS
acumenarchitects.co.uk 01484 546 000
Headrow House, Old Leeds Road, Huddersfield, HD1 1SG

Client: ACUMEN

Project: LAND ADJACENT 33A CHURCH LANE CLAYTON WEST, HUDDERSFIELD

Project No	Drawing No	Rev
2844	(100)01	/

Description: EXISTING SITE PLAN

Scale	Date Drawn	Drawn By	Authorised By
1:200@ A1	MAY'23	OTHER	JC

File: \\arvad\Company\Acumen Architects\Jobs\Drawings\2844\3d_Pages\01\2844_(100)01.dwg

Purpose of Issue: Planning ● Building Regs ○ Tender ○ Construction ○ Comment ○ Info ○