OS Mastermap
08 August 2011, ID: BW1-00067404
maps.blackwell.co.uk
1:1250 scale print at A4, Centre: 414380 E, 416767 N
©Crown Copyright. Licence no. 100041040
Mapping sourced from Ordnance Survey
BLACKWELL'S
www.blackwellmapping.co.uk
TEL: 0113 245 2623
maps.leeds@blackwell.co.uk
N
0 5 10 15 20 25 30 35 40 45 50 m
ST GEORGE'S STREET
TEMPLE CLOSE
RAILWAY STREET
STATION STREET
ST PETER'S STREET
Britannia Buildings
Byram Arcade
Byram Court
WESTGATE
FOX STREET
Cherry Tree Centre
BROOKS YARD
CHANCERY LANE
MARKET PLACE
Bank
PH
Shelter
92.7m
93.8m
88.1m
416700m
416800m
414300m
414400m

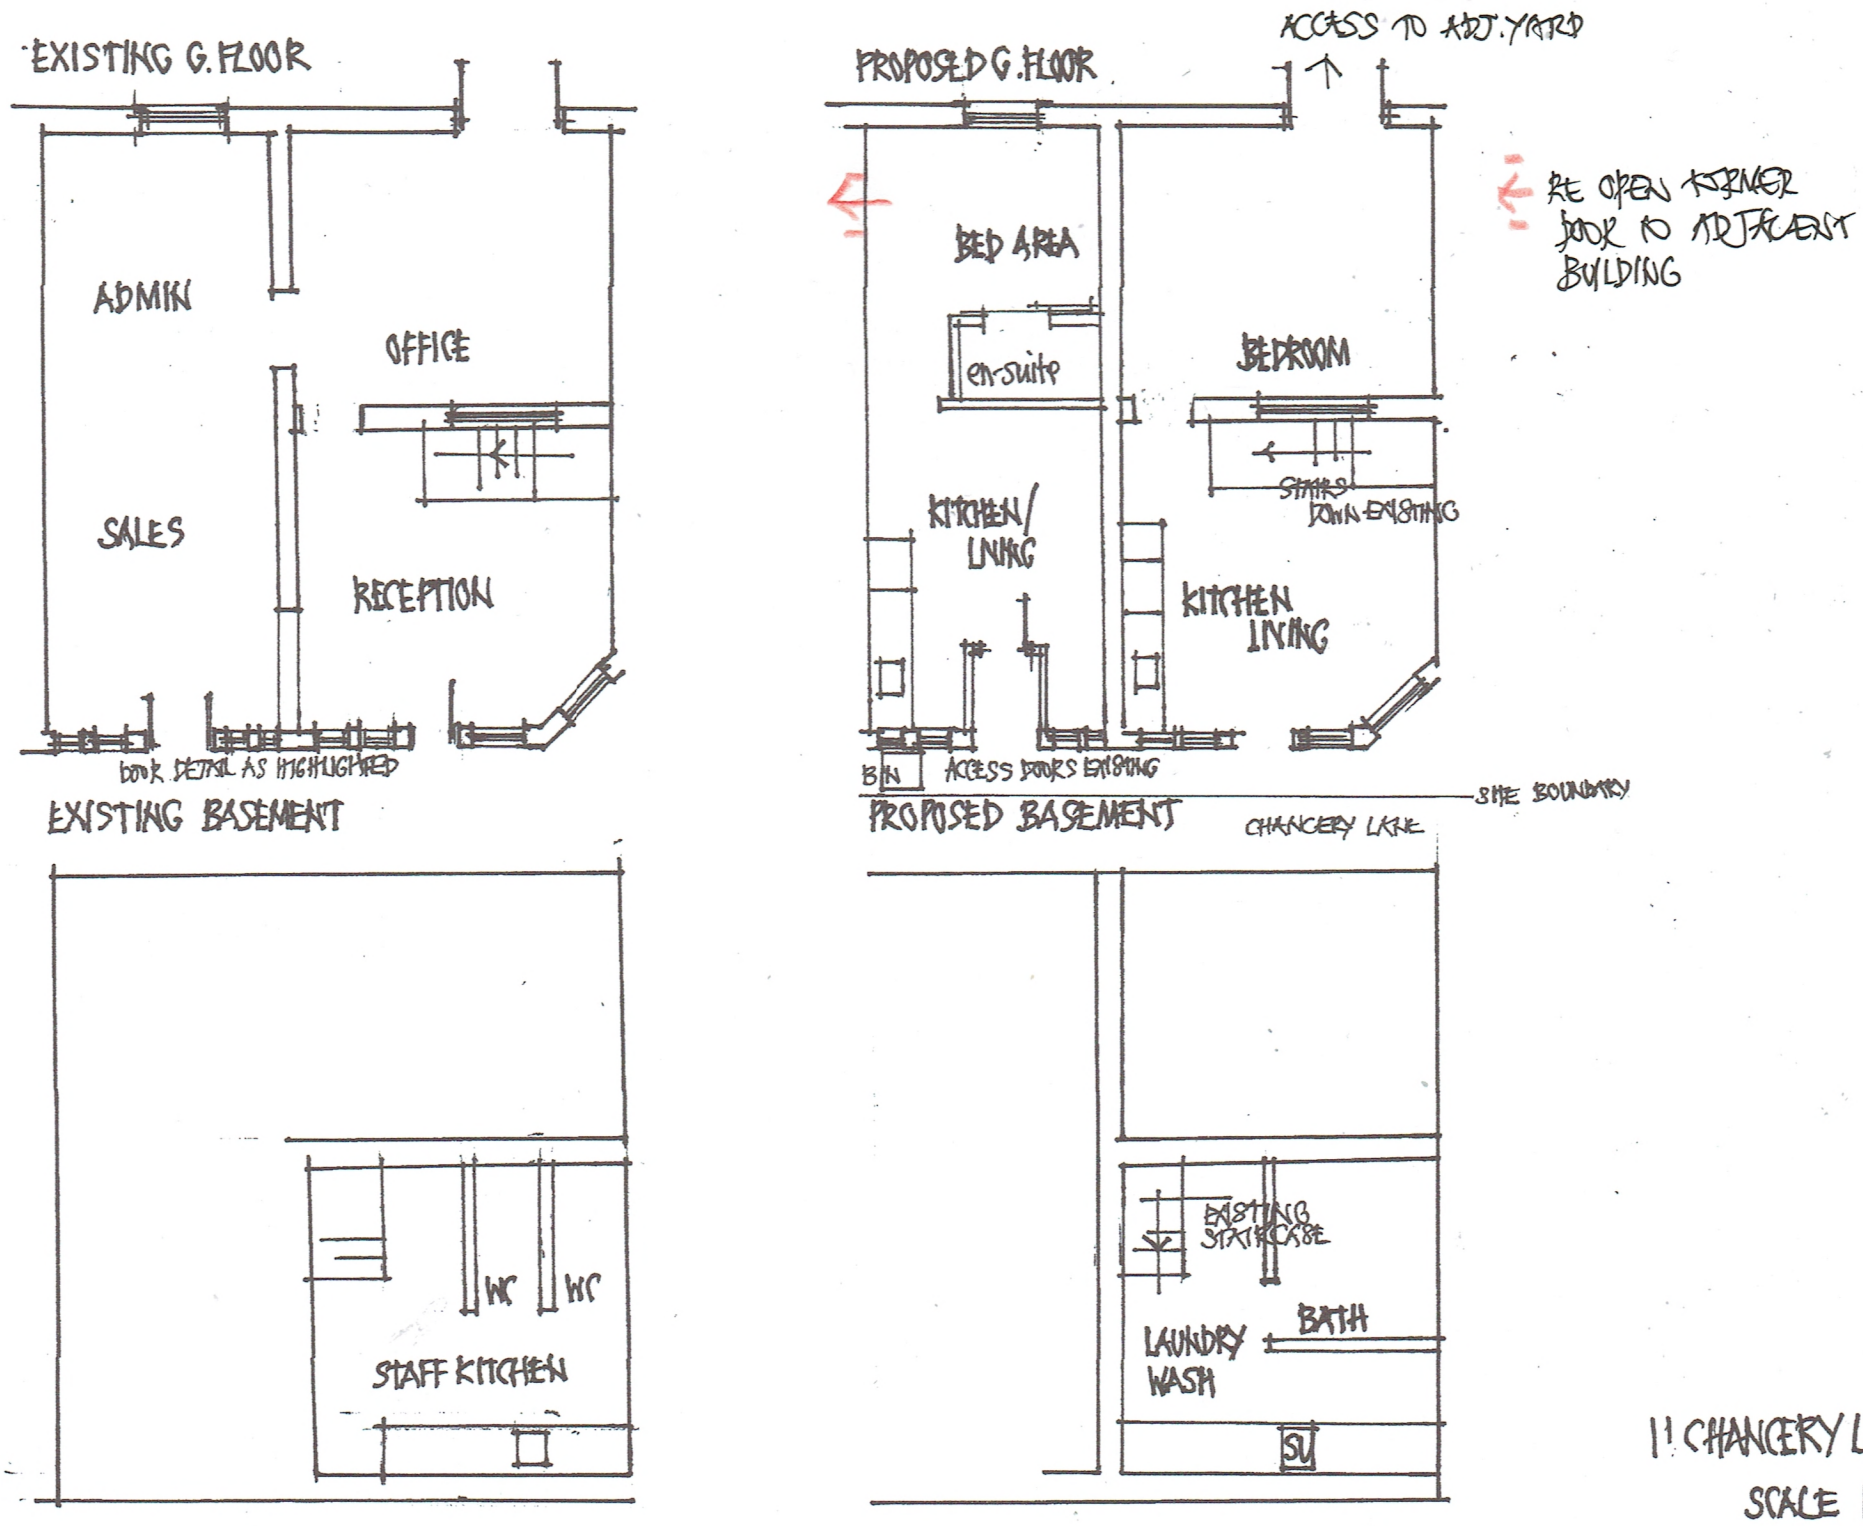
EXISTING G.FLOOR
ADMIN
OFFICE
SALES
RECEPTION
DOOR DETAIL AS HIGHLIGHTED
EXISTING BASEMENT
WC
WC
STAFF KITCHEN
PROPOSED G.FLOOR
ACCESS TO ADJ. YARD
RE OPEN KITCHEN DOOR TO ADJACENT BUILDING
BED AREA
en-suite
BEDROOM
STAIRS DOWN EXISTING
KITCHEN/ LIVING
KITCHEN LIVING
BIN
ACCESS DOORS EXISTING
SITE BOUNDARY
PROPOSED BASEMENT
CHANCERY LANE
EXISTING STAIRCASE
LAUNDRY WASH
BATH
SU
11 CHANCERY LANE, HD1
SCALE 1:100