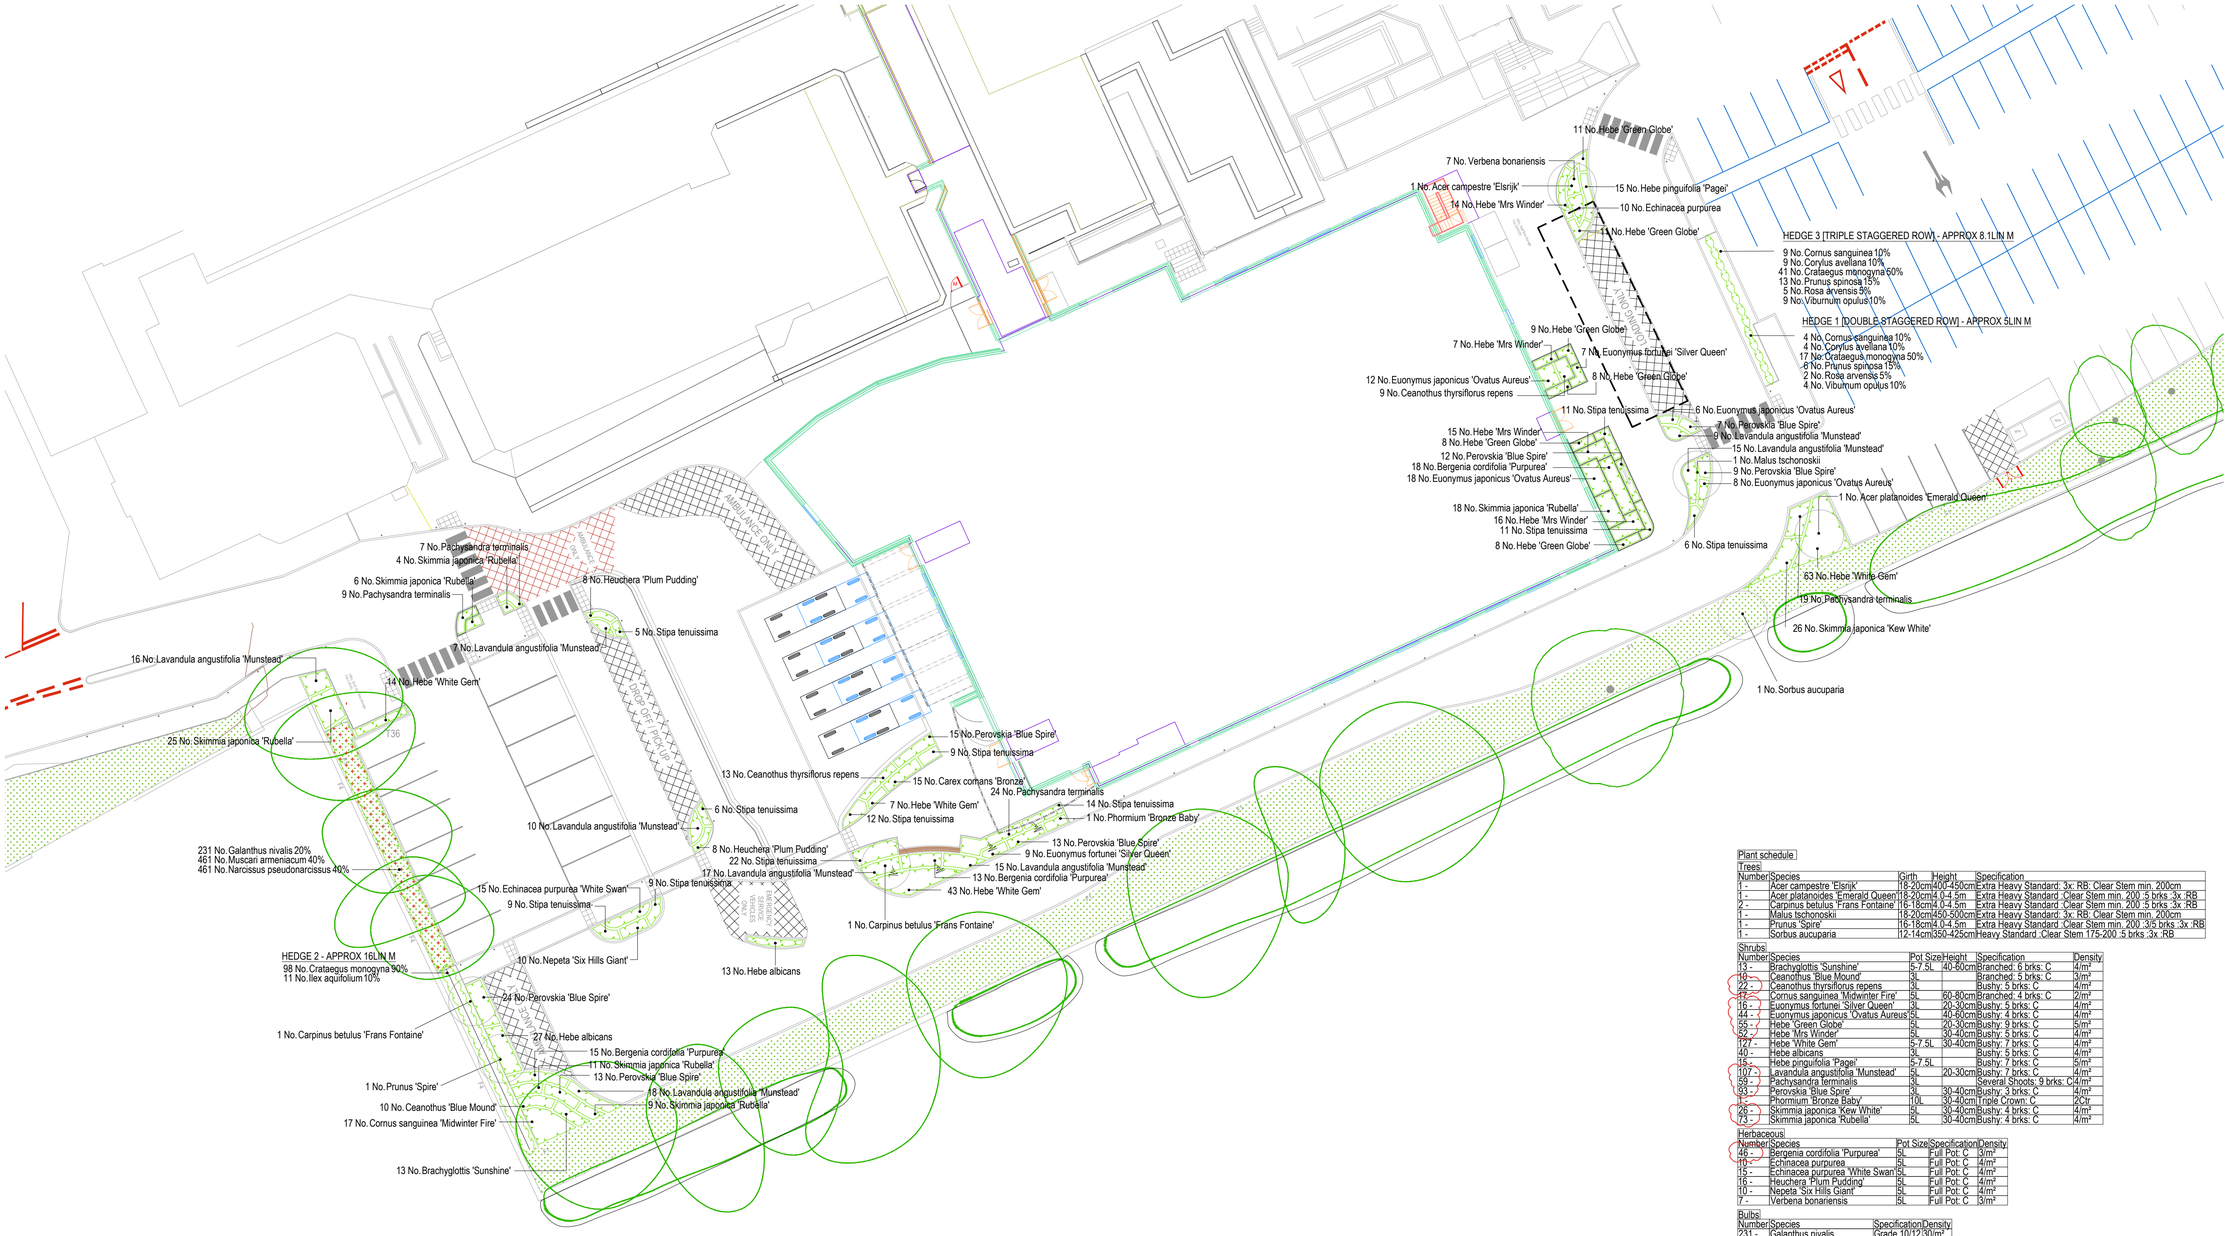

Plant schedule

Trees

Number	Species	Girth	Height	Specification
1 -	Acer campestre 'Elsrijk'	18-20cm	400-450cm	Extra Heavy Standard: 3x: RB: Clear Stem min. 200cm
1 -	Acer platanoides 'Emerald Queen'	18-20cm	4.0-4.5m	Extra Heavy Standard :Clear Stem min. 200 :5 brks :3x :RB
2 -	Carpinus betulus 'Frans Fontaine'	16-18cm	4.0-4.5m	Extra Heavy Standard :Clear Stem min. 200 :5 brks :3x :RB
1 -	Malus tschonoskii	18-20cm	450-500cm	Extra Heavy Standard: 3x: RB: Clear Stem min. 200cm
1 -	Prunus 'Spire'	16-18cm	4.0-4.5m	Extra Heavy Standard :Clear Stem min. 200 :3/5 brks :3x :RB
1 -	Sorbus aucuparia	12-14cm	350-425cm	Heavy Standard :Clear Stem 175-200 :5 brks :3x :RB

Shrubs

Number	Species	Pot Size	Height	Specification	Density
13 -	Brachyglottis 'Sunshine'	5-7.5L	40-60cm	Branched: 6 brks: C	4/m²
10 -	Ceanothus 'Blue Mound'	3L		Branched: 5 brks: C	3/m²
22 -	Ceanothus thyrsiflorus repens	3L		Bushy: 5 brks: C	4/m²
17 -	Cornus sanguinea 'Midwinter Fire'	5L	50-80cm	Branched: 4 brks: C	2/m²
16 -	Euonymus fortunei 'Silver Queen'	3L	20-30cm	Bushy: 5 brks: C	4/m²
44 -	Euonymus japonicus 'Ovatus Aureus'	5L	40-60cm	Bushy: 4 brks: C	4/m²
55 -	Hebe 'Green Globe'	5L	20-30cm	Bushy: 9 brks: C	5/m²
62 -	Hebe 'Mrs Winder'	5L	30-40cm	Bushy: 5 brks: C	4/m²
127 -	Hebe 'White Gem'	5-7.5L	30-40cm	Bushy: 7 brks: C	4/m²
40 -	Hebe albicans	3L		Bushy: 5 brks: C	4/m²
15 -	Hebe pinguifolia 'Pagei'	5-7.5L		Bushy: 7 brks: C	5/m²
107 -	Lavandula angustifolia 'Munstead'	5L	20-30cm	Bushy: 7 brks: C	4/m²
59 -	Pachysandra terminalis	3L		Several Shoots: 9 brks: C	4/m²
93 -	Perovskia 'Blue Spire'	3L	30-40cm	Bushy: 3 brks: C	4/m²
1 -	Phormium 'Bronze Baby'	10L	30-40cm	Triple Crown: C	2/Ctr
26 -	Skimmia japonica 'Kew White'	5L	30-40cm	Bushy: 4 brks: C	4/m²
73 -	Skimmia japonica 'Rubella'	5L	30-40cm	Bushy: 4 brks: C	4/m²

Herbaceous

Number	Species	Pot Size	Specification	Density
46 -	Bergenia cordifolia 'Purpurea'	5L	Full Pot: C	3/m²
10 -	Echinacea purpurea	5L	Full Pot: C	4/m²
15 -	Echinacea purpurea 'White Swan'	5L	Full Pot: C	4/m²
16 -	Heuchera 'Plum Pudding'	5L	Full Pot: C	4/m²
10 -	Nepeta 'Six Hills Giant'	5L	Full Pot: C	4/m²
7 -	Verbena bonariensis	5L	Full Pot: C	3/m²

Bulbs

Number	Species	Specification	Density
231 -	Galanthus nivalis	Grade 10/12	30/m²
461 -	Muscari armeniacum	Grade 10/12	30/m²
461 -	Narcissus pseudonarcissus	Grade 10/12	30/m²

Grasses

Number	Species	Pot Size	Specification	Density
114 -	Stipa tenuissima	5-7.5L	Full Pot: C	4/m²
15 -	Carex comans 'Bronze'	5L	Full Pot: C	4/m²

Hedge 1

Trees

Number	Species	Girth	Height	Specification
17 -	Crataegus monogyna		80-100cm	1+2 :B :Transplant

Shrubs

Number	Species	Pot Size	Height	Specification	Density
4 -	Cornus sanguinea		80-100cm	1+1 :3 brks :BR	0.3Ctr Double Staggered at 0.3m offset
4 -	Corylus avellana		80-100cm	1+2 :4 brks :BR	0.3Ctr Double Staggered at 0.3m offset
6 -	Prunus spinosa		80-100cm	1+1 :3 brks :BR	0.3Ctr Double Staggered at 0.3m offset
2 -	Rosa arvensis		60-80cm	1+1 :2 brks :BR	0.3Ctr Double Staggered at 0.3m offset
4 -	Viburnum opulus		60-80cm	1+1 :3 brks :BR	0.3Ctr Double Staggered at 0.3m offset

Hedge 2

Trees

Number	Species	Girth	Height	Specification
98 -	Crataegus monogyna		80-100cm	1+2 :B :Transplant
11 -	Ilex aquifolium		80-100cm	Bushy :BR Holly to be planted in species groups of 3

Hedge 3

Trees

Number	Species	Girth	Height	Specification
41 -	Crataegus monogyna		80-100cm	1+2 :B :Transplant

Shrubs

Number	Species	Pot Size	Height	Specification	Density
9 -	Cornus sanguinea		80-100cm	1+1 :3 brks :BR	0.3Ctr Triple Staggered at 0.4m offset
9 -	Corylus avellana		80-100cm	1+2 :4 brks :BR	0.3Ctr Triple Staggered at 0.4m offset
13 -	Prunus spinosa		80-100cm	1+1 :3 brks :BR	0.3Ctr Triple Staggered at 0.4m offset
5 -	Rosa arvensis		60-80cm	1+1 :2 brks :BR	0.3Ctr Triple Staggered at 0.4m offset
9 -	Viburnum opulus		60-80cm	1+1 :3 brks :BR	0.3Ctr Triple Staggered at 0.4m offset

SOFT LANDSCAPE

Existing grass retained, regraded and made good as required

Existing grass with new bulb planting. Grade 10-12 typically @ 30/m2

Proposed grass seeding
EG22 - Strong Lawn Grass Mixture from Emorsgate Seeds or similar approved

Notes:
- This drawing is copyright.
- Do not scale dimensions from this drawing.
- This drawing is to be read in conjunction with all other relevant drawings
- All discrepancies on this drawing are to be reported to the architect.
- Do not modify any element of this drawing.
- Use drawing only for purpose(s) issued.

North Sign / Key Plan

0 2.5 5 7.5 10m
1:250 Scale

The following external model files are included within this drawing:

TO BE READ IN CONJUNCTION WITH DRAWING NUMBER HG0052-IBI-ED-XX-PL-L-700001 EXTERNAL WORKS GENERAL ARRANGEMENT

Rev	Date	Revision Notes	Dn	Rv
C03	17/05/23	Planting schedule updated. Plant numbers aligned with plan	DW	DW
C02	13/04/23	Final Construction Issue	DW	DW
C01	07/07/22	Construction issue	NV	DW
P03	04/01/22	Planting plan and schedule updated to suit amendments to GA.	DW	CH
P02	16/06/21	Planting plan and schedule updated to suit amendments to GA. Length of hedges shown.	DW	NV
P01	04/06/21	First Issue	NV	DW

Client / Contractor

Intelligence Buildings Infrastructure
www.ibigroup.com

Project
HUDDERSFIELD ROYAL INFIRMARY; EMERGENCY DEPARTMENT

Drawing Title
PLANTING PLAN

Job Number	Drawing Originated Date	PAS 1192 Status Code
125043	18/04/2021	-
Scale@A1	Purpose	
1:250	FINAL CONSTRUCTION ISSUE	

Drawing Number	Revision
HG0052-IBI-ED-XX-PL-L-700003	C03