REFLECTIVE / ACOUSTIC TIMBER FENCE DETAIL 1 [REF:F1]
SCALE 1:20

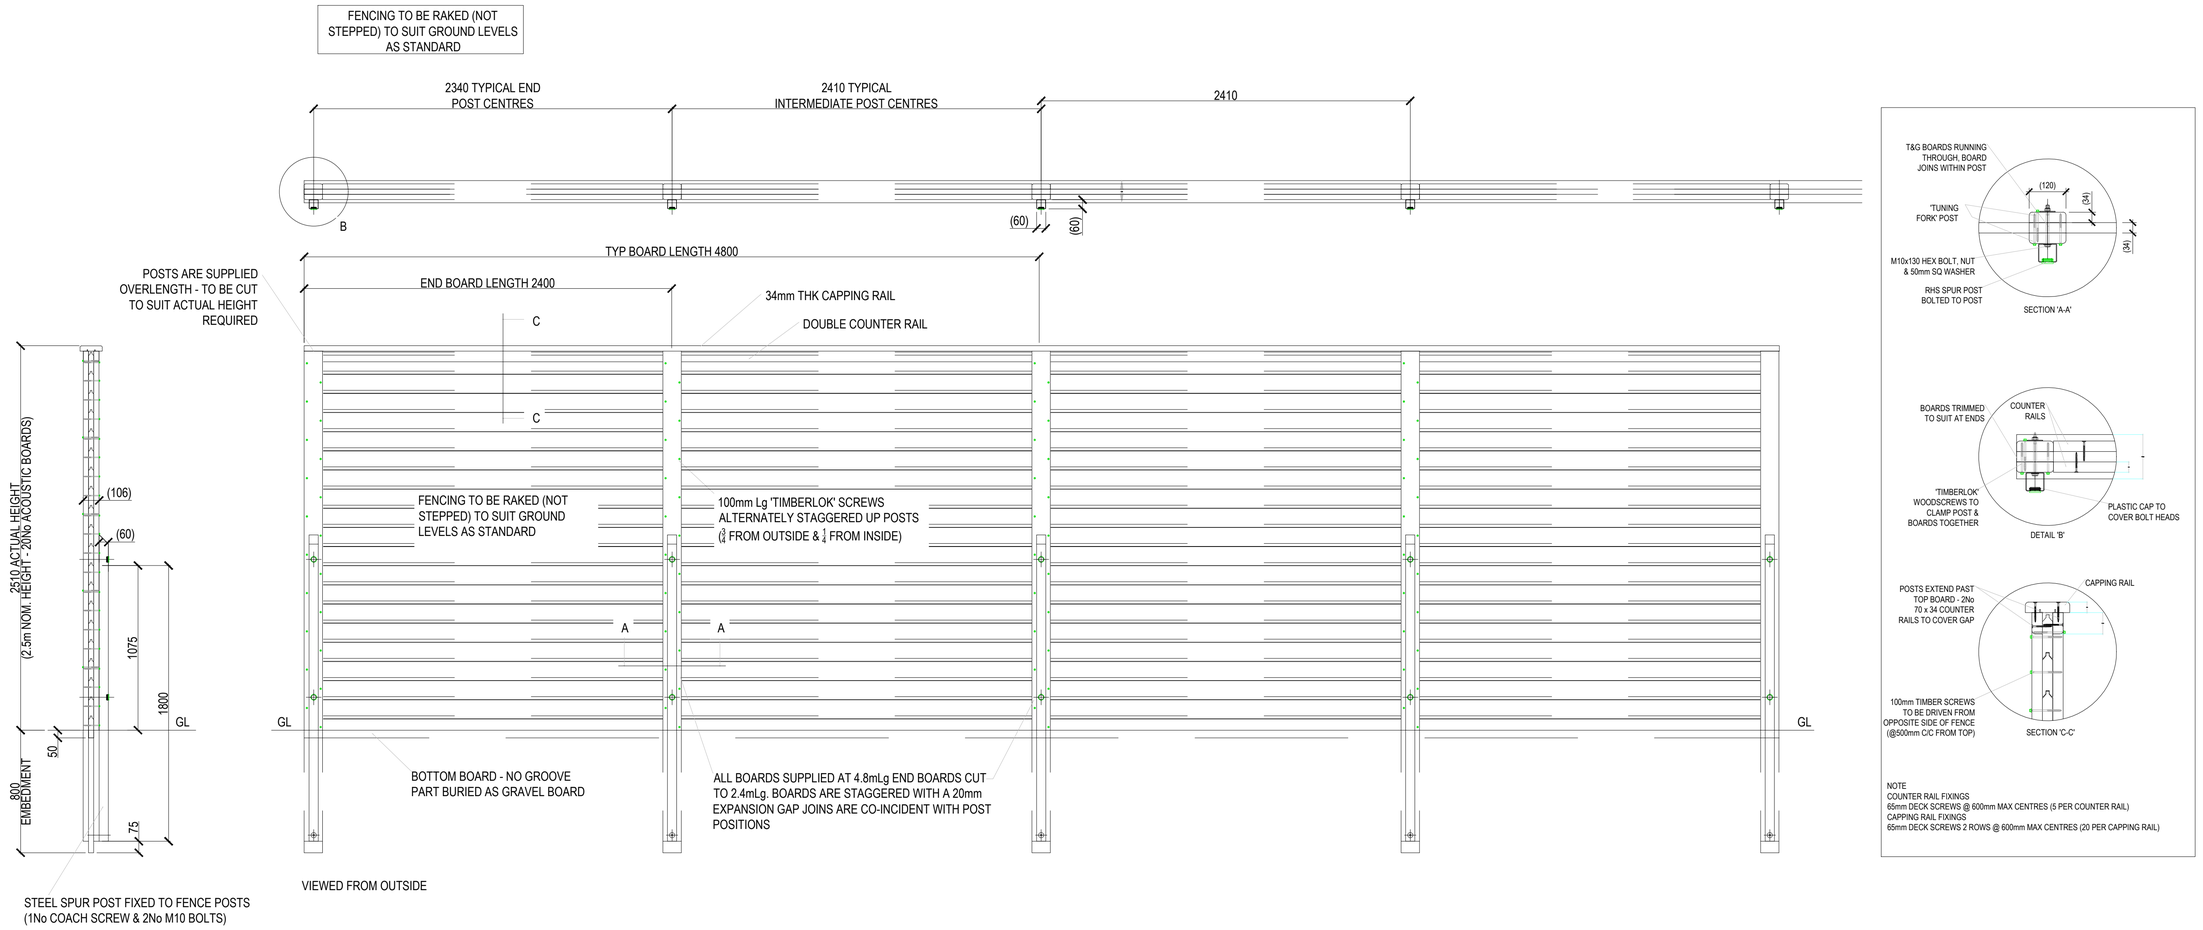

NOTE
COUNTER RAIL FIXINGS
65mm DECK SCREWS @ 600mm MAX CENTRES (5 PER COUNTER RAIL)
CAPPING RAIL FIXINGS
65mm DECK SCREWS 2 ROWS @ 600mm MAX CENTRES (20 PER CAPPING RAIL)

REFLECTIVE / ACOUSTIC TIMBER FENCE DETAIL 2 [REF:F4]
SCALE 1:20

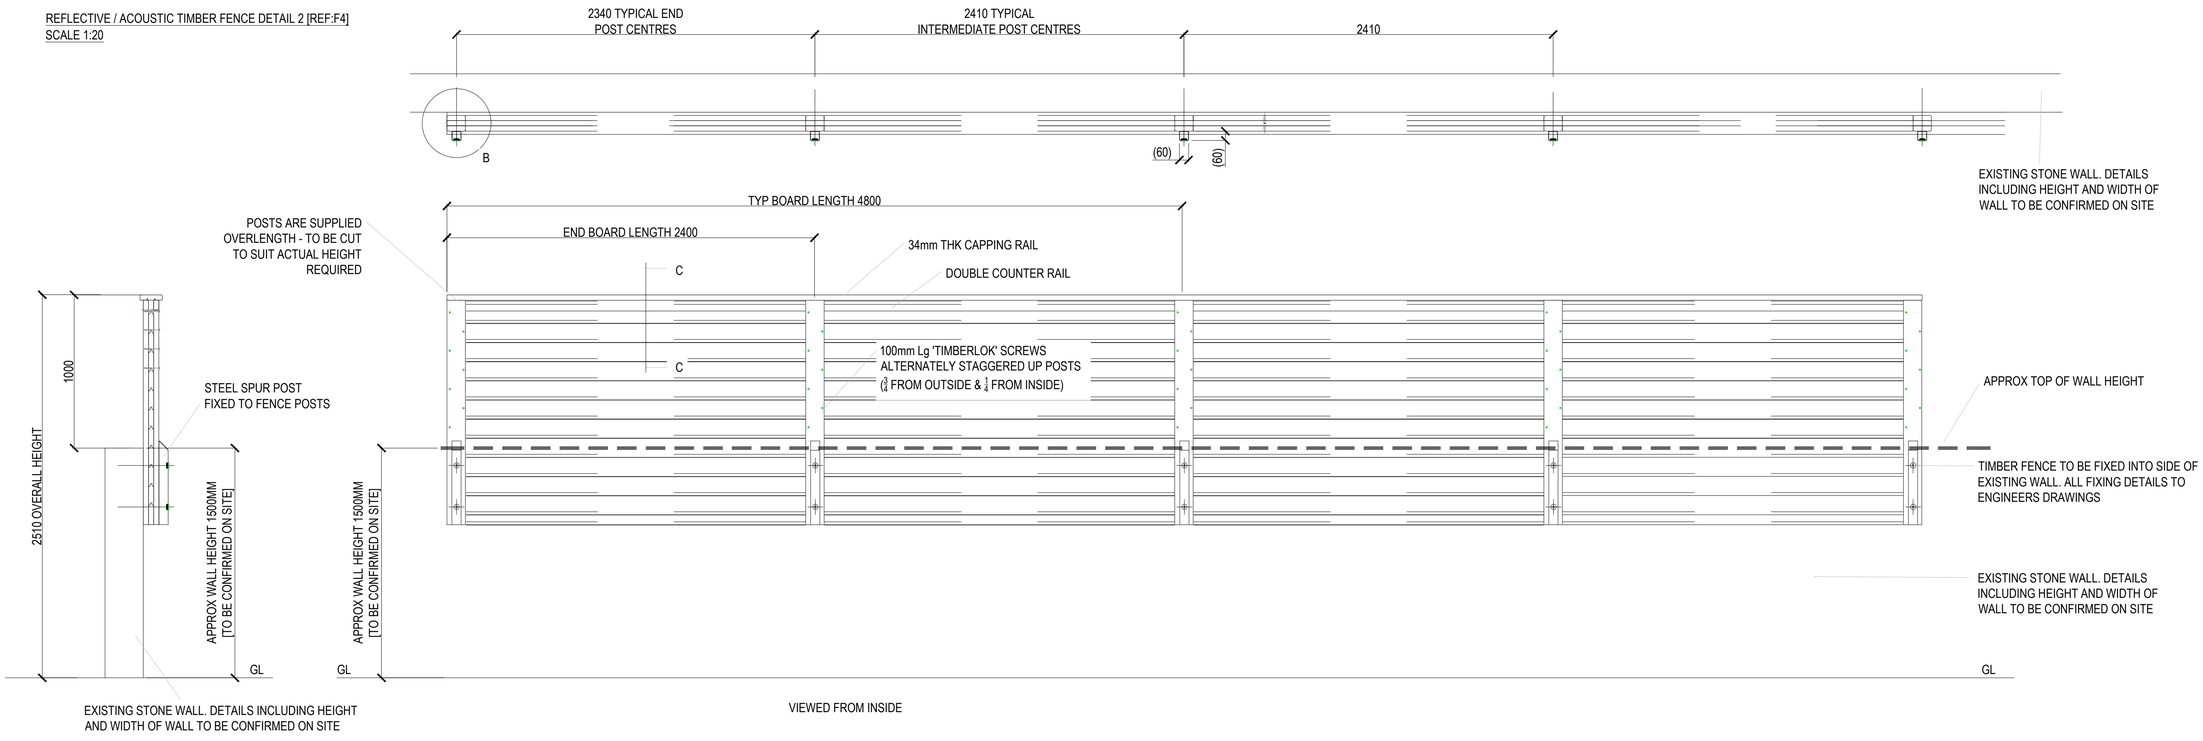

Notes:
- This drawing is copyright.
- Do not scale dimensions from this drawing.
- This drawing is to be read in conjunction with all other relevant drawings
- All discrepancies on this drawing are to be reported to the architect.
- Do not modify any element of this drawing.
- Use drawing only for purpose(s) issued.

North Sign / Key Plan

The following external model files are included within this drawing:

NOTES
MAT'LS - TIMBER TREATED WITH 'JAKCURE' PROCESS

ACOUSTIC BOTTOM BOARD	- 142.75 x 34 THK (123 Nom. FACE) [J7/01041]
ACOUSTIC T&G BOARDS	- 142.75 x 34 THK (123 Nom. FACE) [J7/01041]
CAPPING RAIL	- 145 x 34 THK PAR [J7/01059]
POST COVER BOARDS	- 120 x 34 THK [J7/01159]
COUNTER RAIL	- 70 x 34 THK PAR [J7/01061]

ALL FIXINGS ARE GALVANISED OR STAINLESS STEEL

NOTES
1. Detail 1 as provided by Jacksons Fencing
2. All dimensions to be checked on-site prior to manufacture.
3. Detail 2 Design Intent Only. Detail to match that of Detail 1 [fence REF: F1]

Rev	Date	Revision Notes	Dn	Rv
C01	__/07/22	First Issue	DW	DW

Client / Contractor

Intelligence Buildings Infrastructure
www.ibigroup.com

Project
HUDDERSFIELD ROYAL INFIRMARY; EMERGENCY DEPARTMENT

Drawing Title
REFLECTIVE / ACOUSTIC FENCE DETAIL

Job Number	Drawing Originated Date	PAS 1192 Status Code
125043	04/07/2022	-
Scale@A1	Purpose	
1:20	CONSTRUCTION	

Drawing Number	Revision
HG0052-IBI-ED-XX-DT-L-700004	C01