Paving Bond Plan - Western Side of HRI_ED Building
Scale 1:250

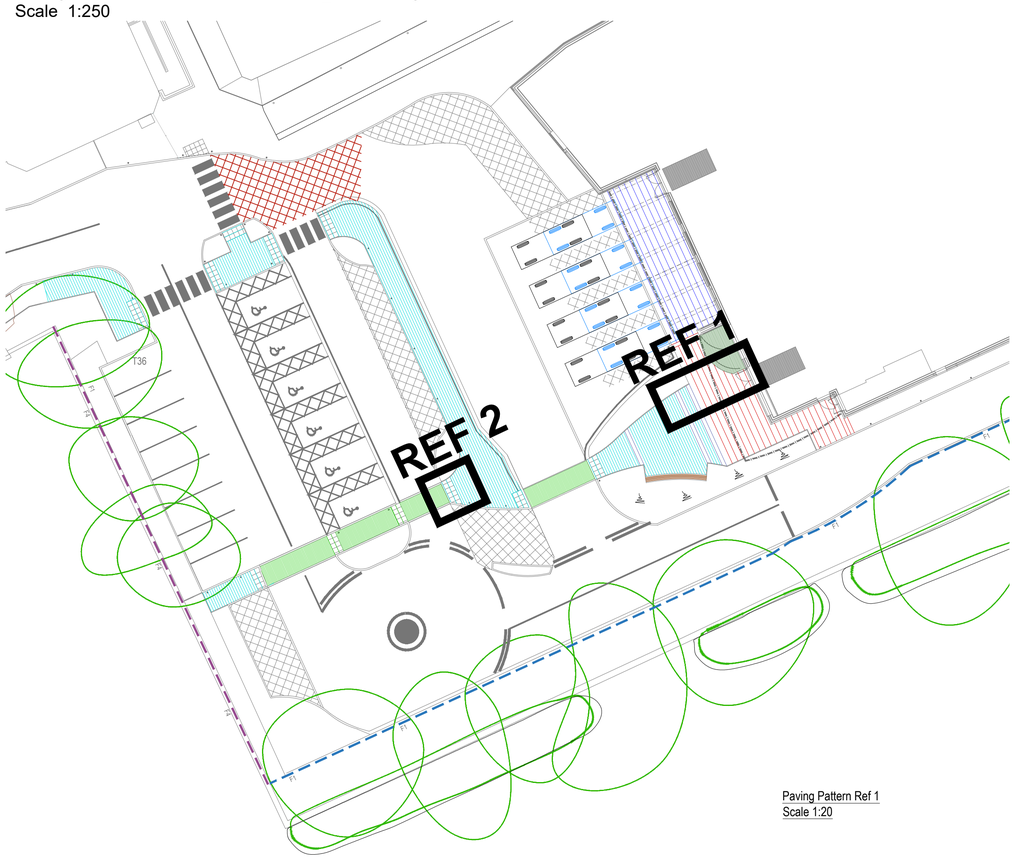

Paving Pattern Ref 1
Scale 1:20

Paving Pattern Ref 2
Scale 1:20

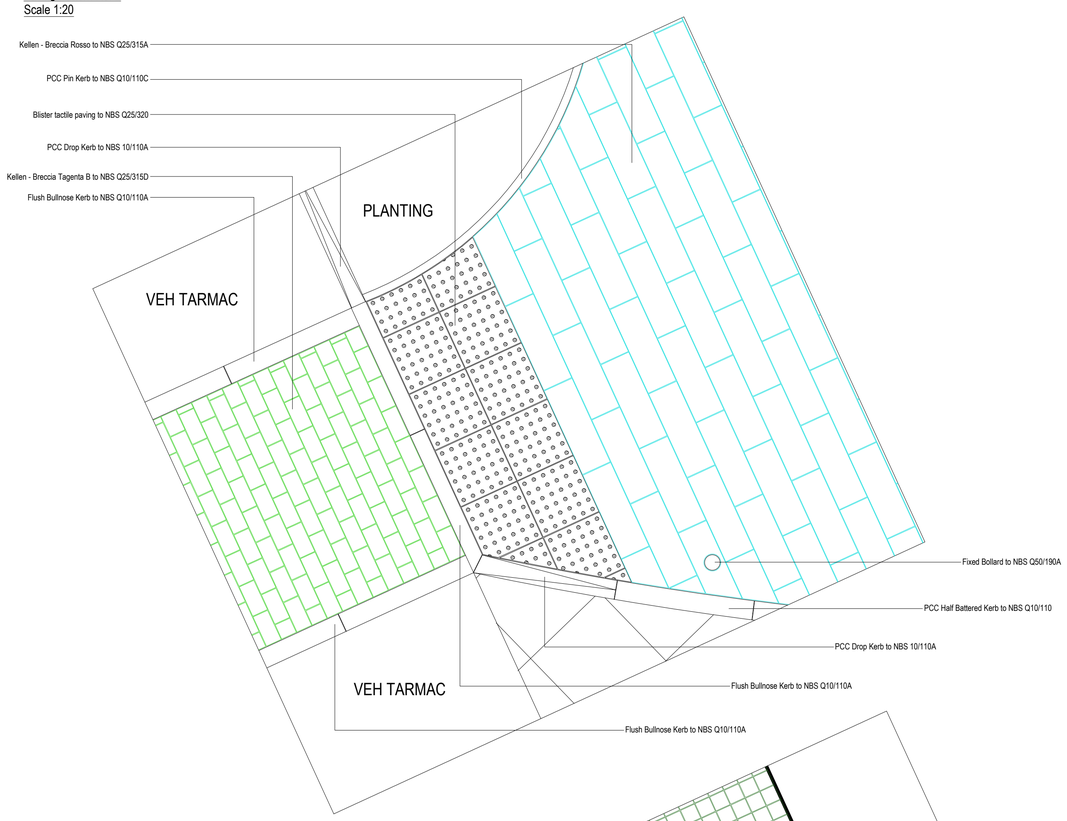

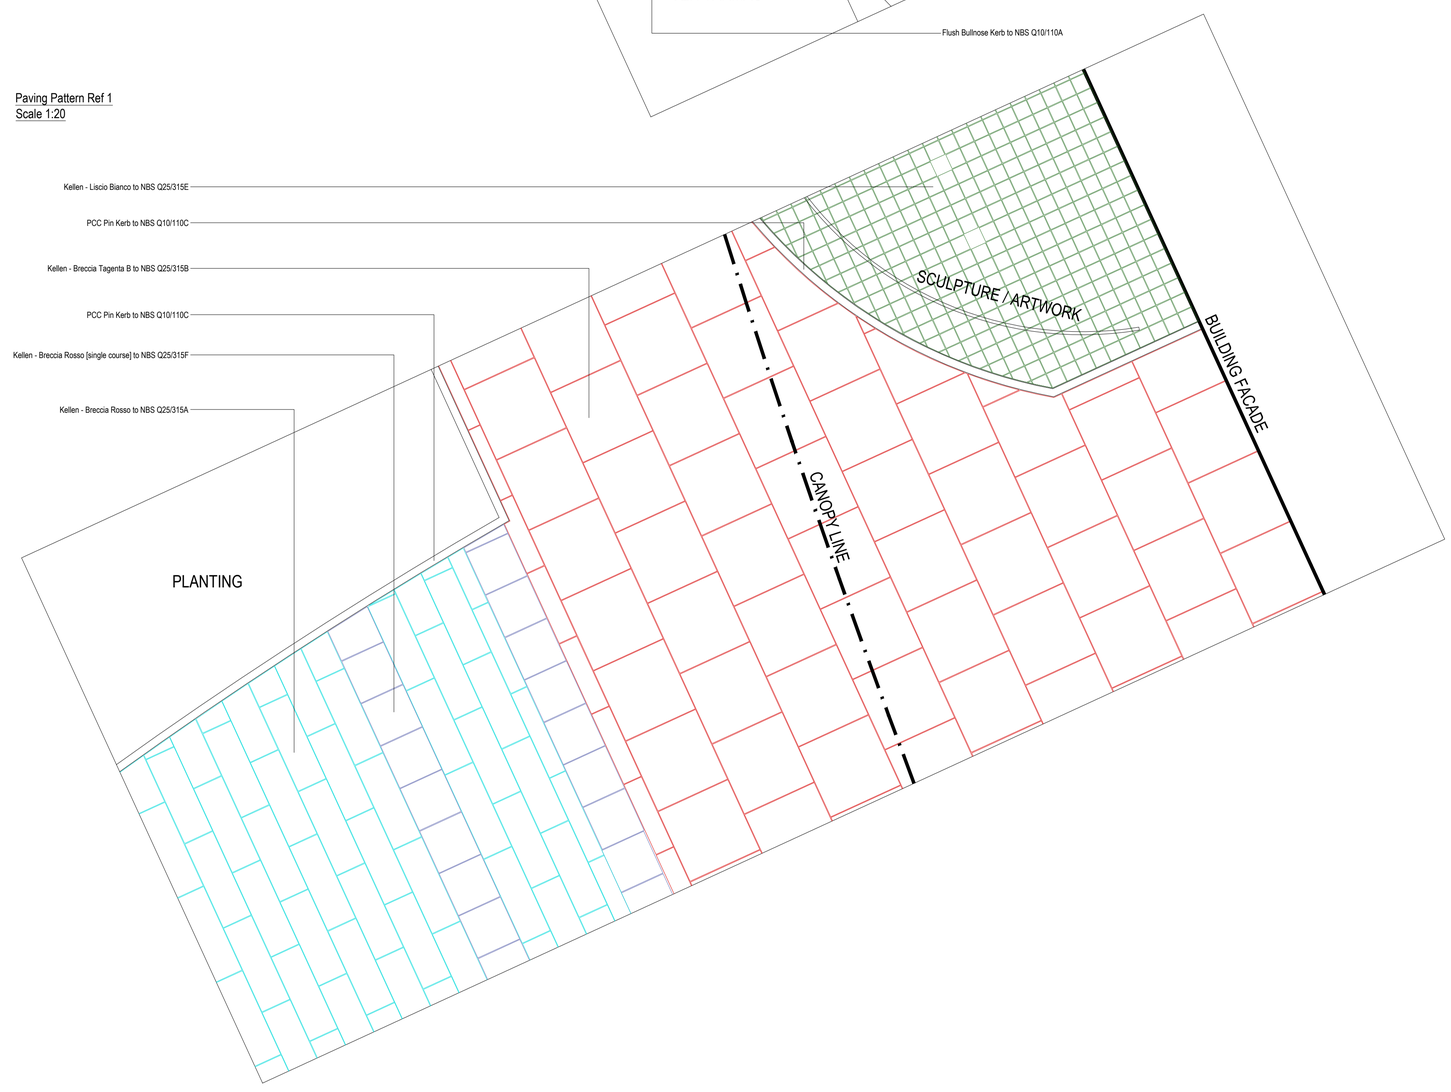

LEGEND

- Kellen - Breccia Rosso To NBS Clause Q25/315A
- Kellen - Breccia Rosso To NBS Clause Q25/315F
- Kellen - Breccia Tagenta E To NBS Clause Q25/315B
- Kellen - Breccia Tagenta E To NBS Clause Q25/315C
- Kellen - Breccia Tagenta B To NBS Clause Q25/315D
- Kellen - Liscio Bianco To NBS Clause Q25/315E
- PCC tactile paving, Blister Hazard Warning Paving To NBS Clause Q25/320

Notes:
- This drawing is copyright.
- Do not scale dimensions from this drawing.
- This drawing is to be read in conjunction with all other relevant drawings
- All discrepancies on this drawing are to be reported to the architect.
- Do not modify any element of this drawing.
- Use drawing only for purpose(s) issued.

North Sign / Key Plan

The following external model files are included within this drawing:

Rev	Date	Revision Notes	Dn	Rv
C01	08/07/22	First Issue	DW	DW

Client / Contractor

Intelligence
Buildings
Infrastructure
www.ibigroup.com

Project
HUDDERSFIELD ROYAL INFIRMARY; EMERGENCY DEPARTMENT

Drawing Title
PAVING BOND AND TYPICAL PAVING PATTERN DETAILS

Job Number	Drawing Originated Date	PAS 1192 Status Code
125043	04/07/2022	-
Scale@A1	Purpose	
1:10	CONSTRUCTION	

Drawing Number	Revision
HG0052-IBI-ED-XX-DT-L-700006	C01