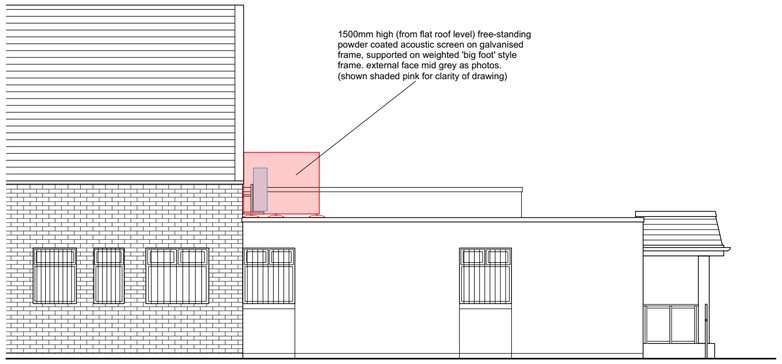

WEST ELEVATION (A-A)

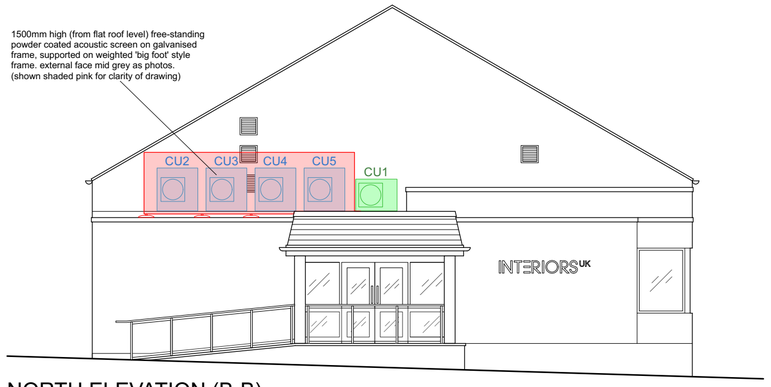

NORTH ELEVATION (B-B)

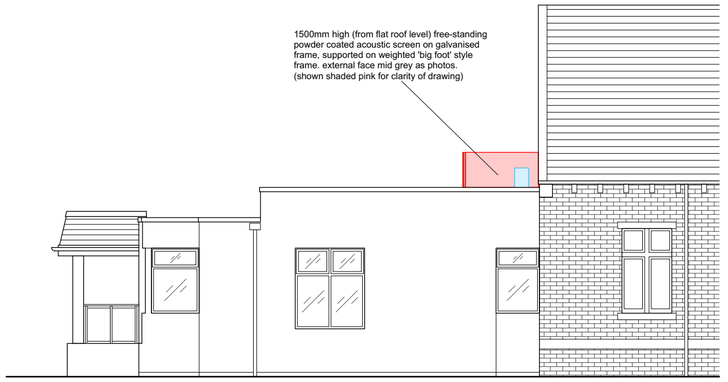

EAST ELEVATION (C-C)

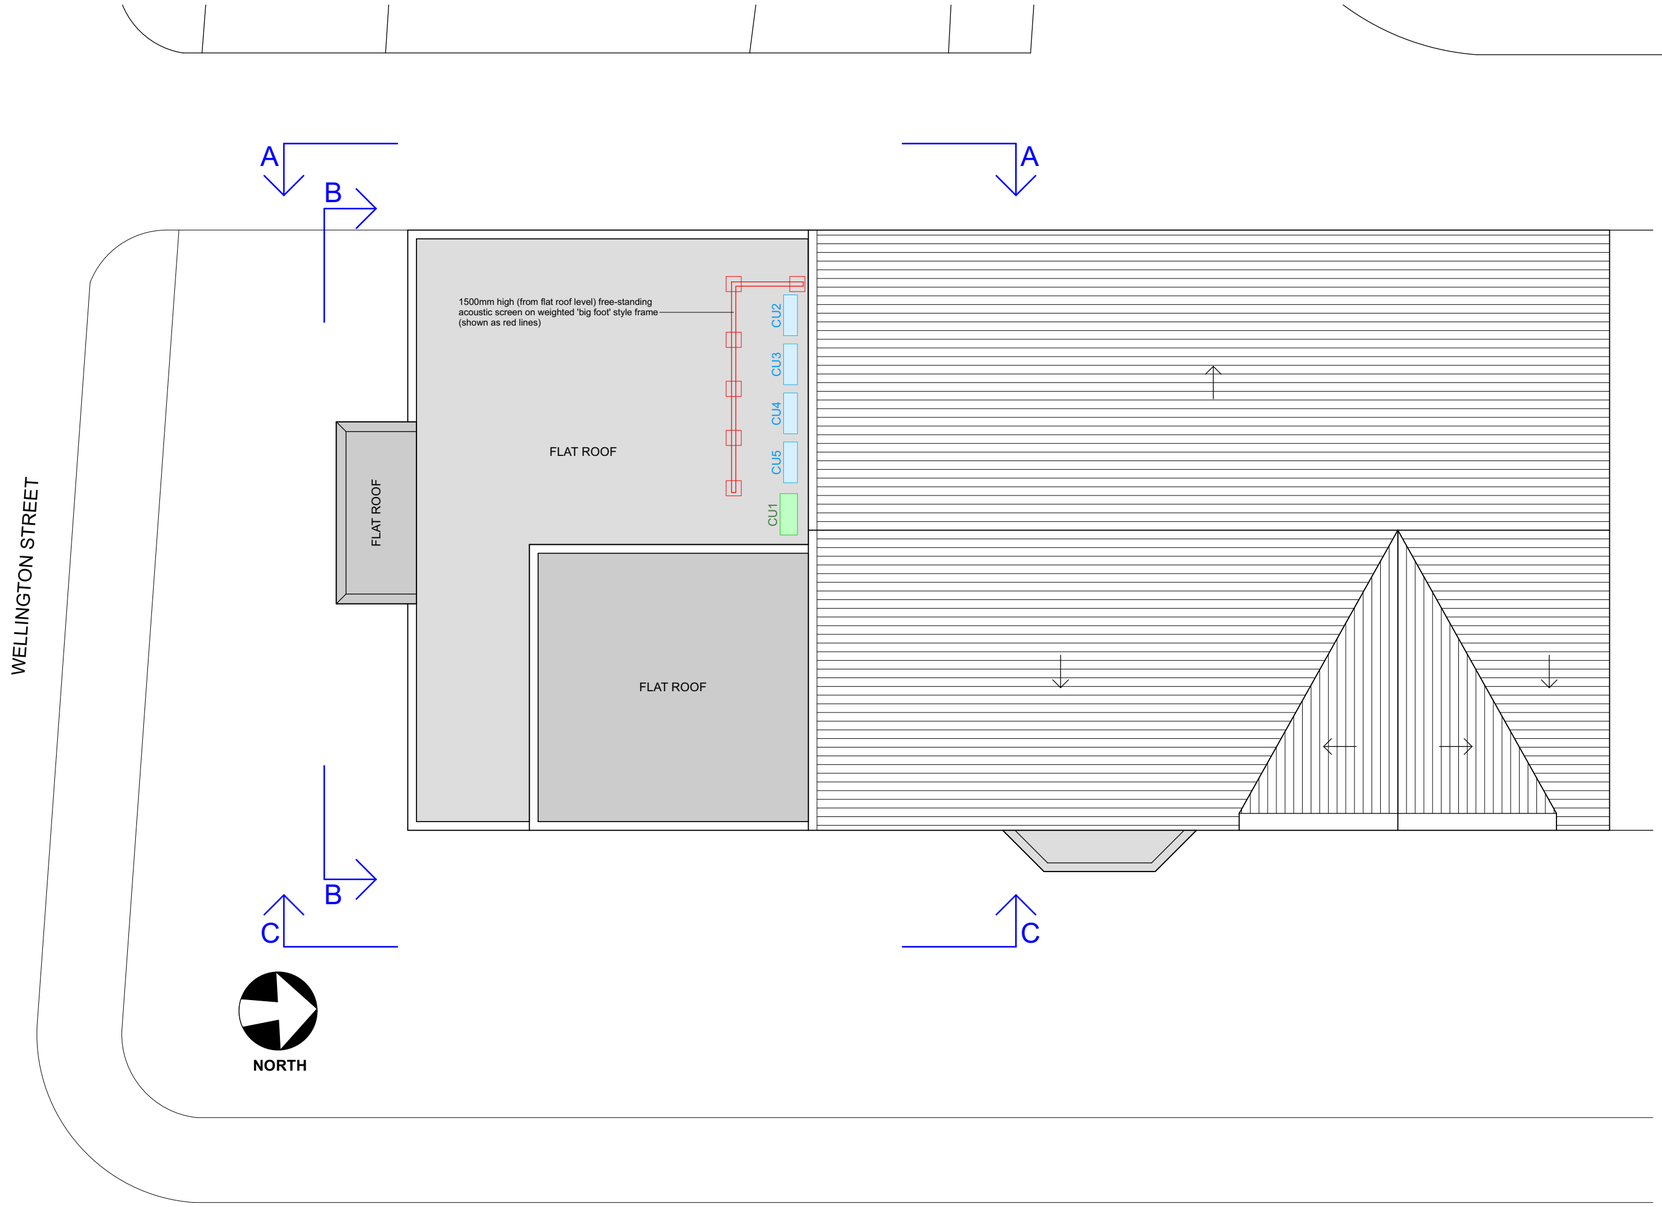

ROOF PLAN

CONDENSER UNIT KEY

CU1
Daikin ARXM71R
Dims: 734mm (H) x 954mm (W) x 401mm (D)

CU2, 3, 4 & 5
Daikin AZAS100MV1
Dims: 990mm (H) x 940mm (W) x 320mm (D)

All units wall mounted using cantilever brackets. Units will only be operational during office opening hours of between 08.00 until 17.00.



EXTERNAL FACE

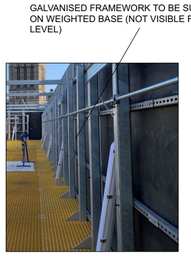

INTERNAL FACE

PHOTO EXAMPLES OF ACOUSTIC SCREEN

SCALE IN METRES
0 1 2 3 4 5 10

REV	DATE	NOTE
A	16.08.23	Acoustic screen included by condensor units
B	18.08.23	Acoustic screen details added

DO NOT SCALE OFF PRINTED COPY
All dimensions to be checked on site prior to manufacture or commencing any work.
Any discrepancies to be reported to the designer ASAP.

insight interior design
Email: graeme.wood@insightinteriordesign.com
Call: 07758 132128 Web: insightinteriordesign.com

Client: INTERIORS UK

Project: INTERIORS UK OFFICE
WELLINGTON STREET
HUDDERSFIELD

Title: PROPOSED ROOF PLAN
& EXTERNAL ELEVATIONS

Scale: 1:100 @ A2 Date: 18.05.23

Drwg: 2023-12-02 Rev: B