

WEST ELEVATION (A-A)

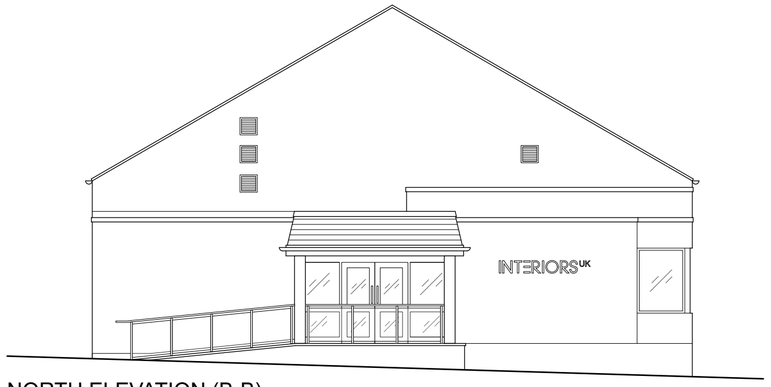

NORTH ELEVATION (B-B)



EAST ELEVATION (C-C)

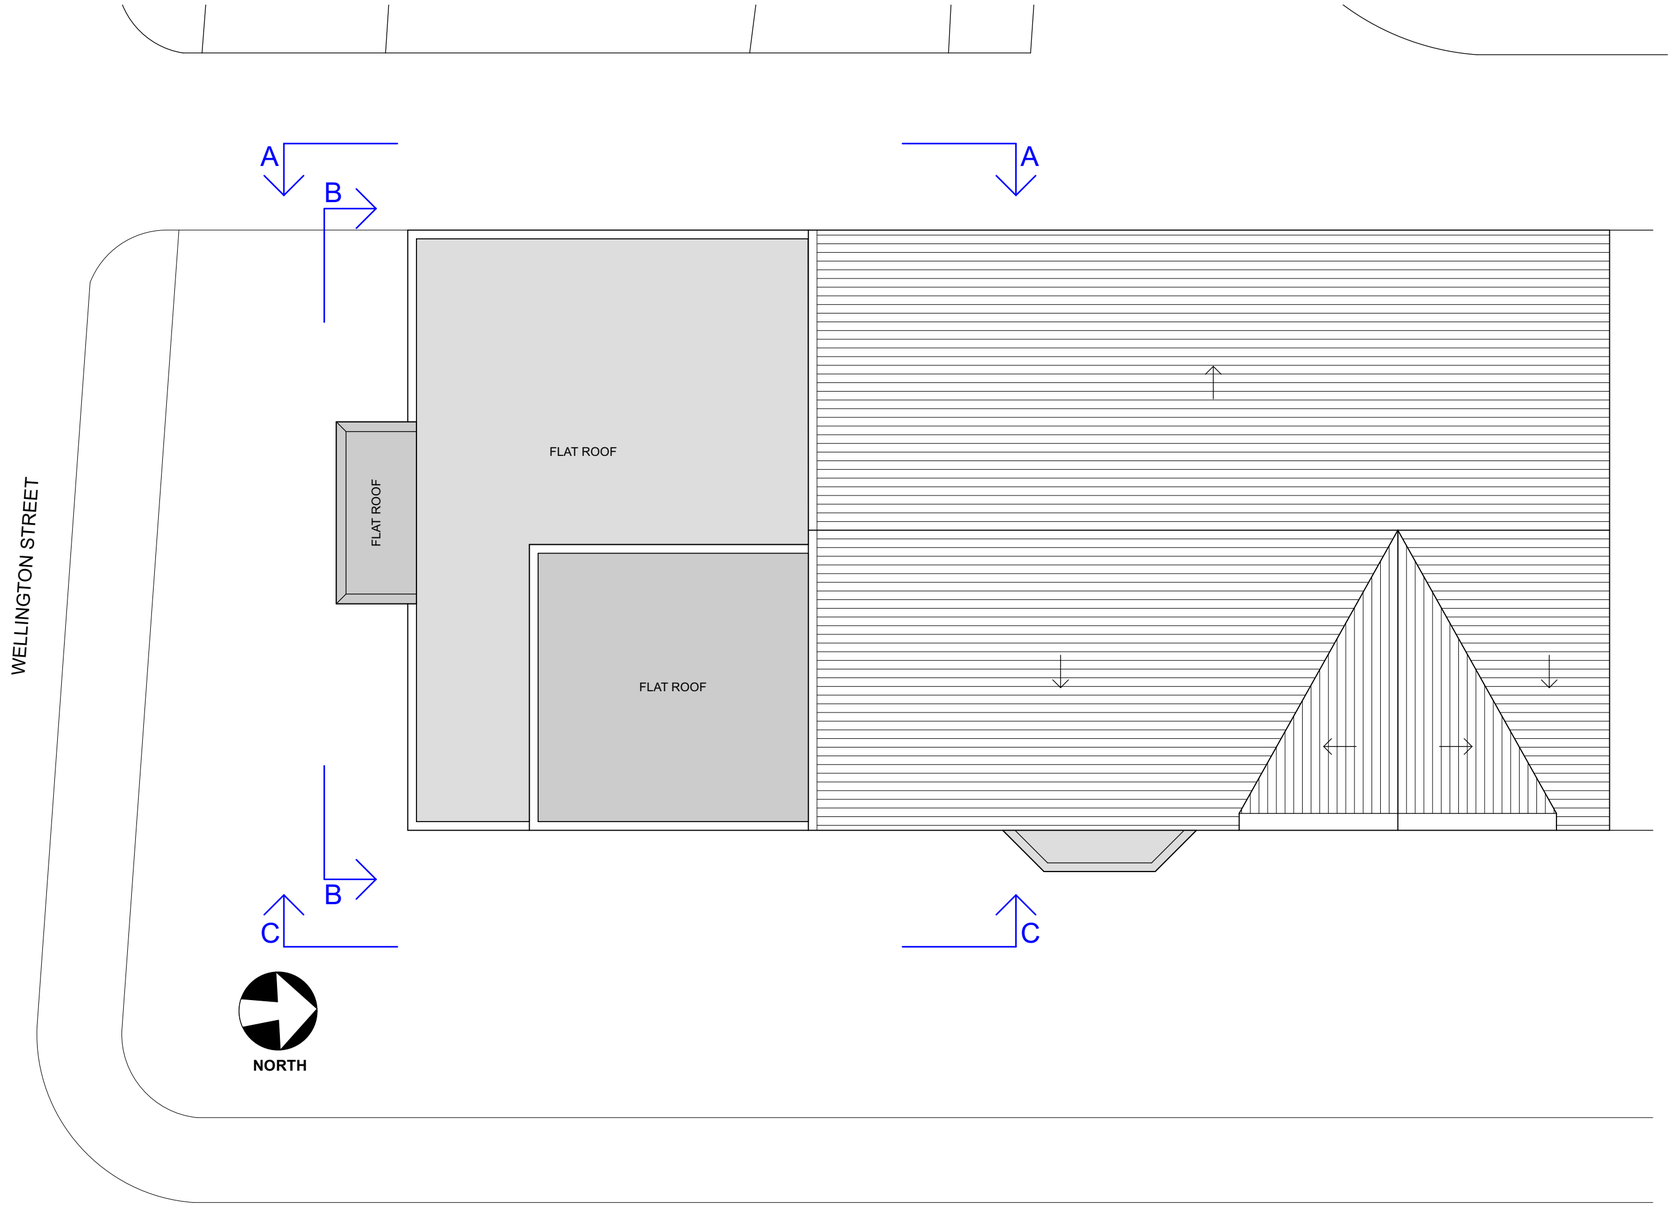

ROOF PLAN

SCALE IN METRES

0 1 2 3 4 5 10

REV	DATE	NOTE

DO NOT SCALE OFF PRINTED COPY
All dimensions to be checked on site prior to manufacture or commencing any work.
Any discrepancies to be reported to the designer ASAP.

insight interior design
Email: graeme.wood@insightinteriordesign.com
Call: 07758 132128 Web: insightinteriordesign.com

Client: INTERIORS UK

Project: INTERIORS UK OFFICE
WELLINGTON STREET
HUDDERSFIELD

Title: EXISTING ROOF PLAN
& EXTERNAL ELEVATIONS

Scale: 1:100 @ A2 Date: 18.05.23

Drwg: 2023-12-01 Rev: