Notes.
All details existing, unless marked proposed
Original drawing size A4
Scaled dimensions should not be taken from this drawing unless authorised.

Site Boundary

Advert Location

N

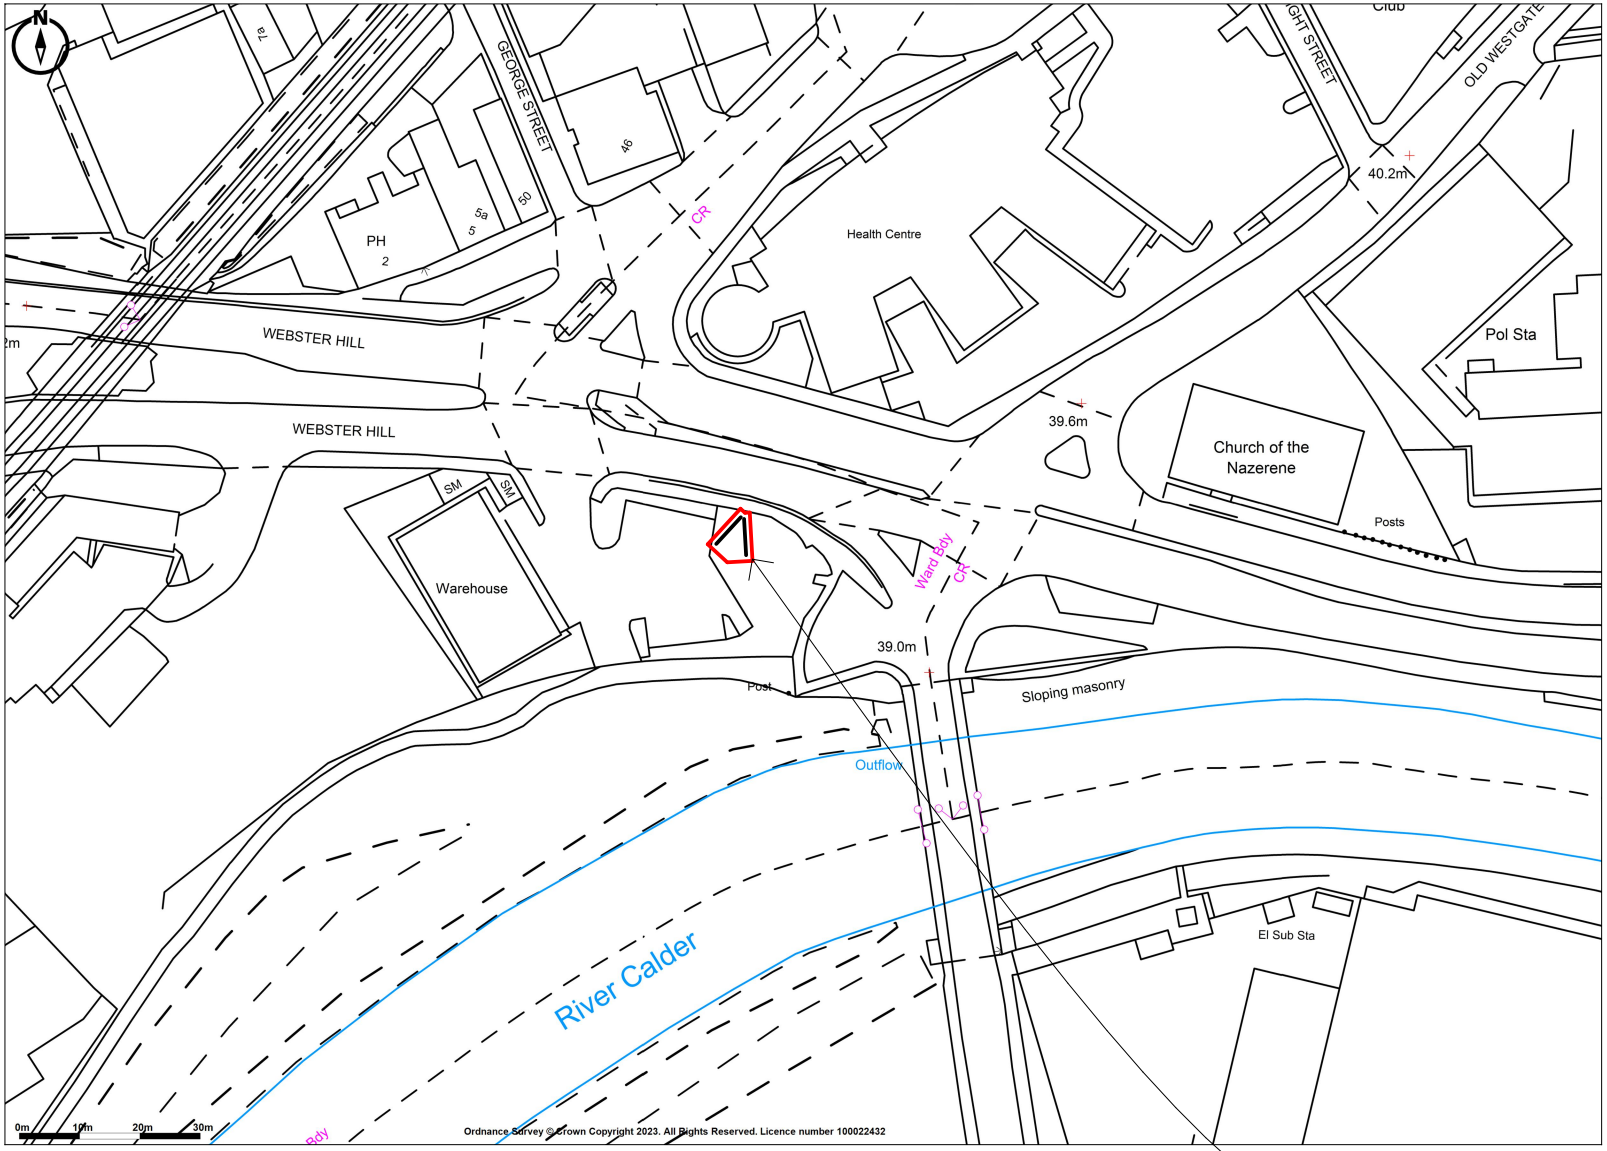

Application Site

Promap
LANDMARK INFORMATION

Ordnance Survey © Crown Copyright 2023. All Rights Reserved.
Licence number 100022432
Plotted Scale - **1:1250**. Paper Size - **A4**

0 10 20 30 40 50 60 70 80 90 100

Alight MEDIA

Alight Media
58-59 Great Marlborough Street
London
W1F 7JY
Tel.020 7183 2346 www.alightmedia.com

Ref:
9145

Project
Land at Webster Hill,
Dewsbury,
WF12 9QA

Drawing Name
Location Plan - Proposed

Drawing Status
PLANNING

Revision
- First Formal Issue CO

Date
25.05.2023

Drawing Scale @ A4
1:1250

Layout ID **Revision**
T4799 A4 050

Turnkey A4