Notes.
All details existing, unless marked proposed
Original drawing size A4
Scaled dimensions should not be taken from this drawing unless authorised.

Site Boundary

Advert Location

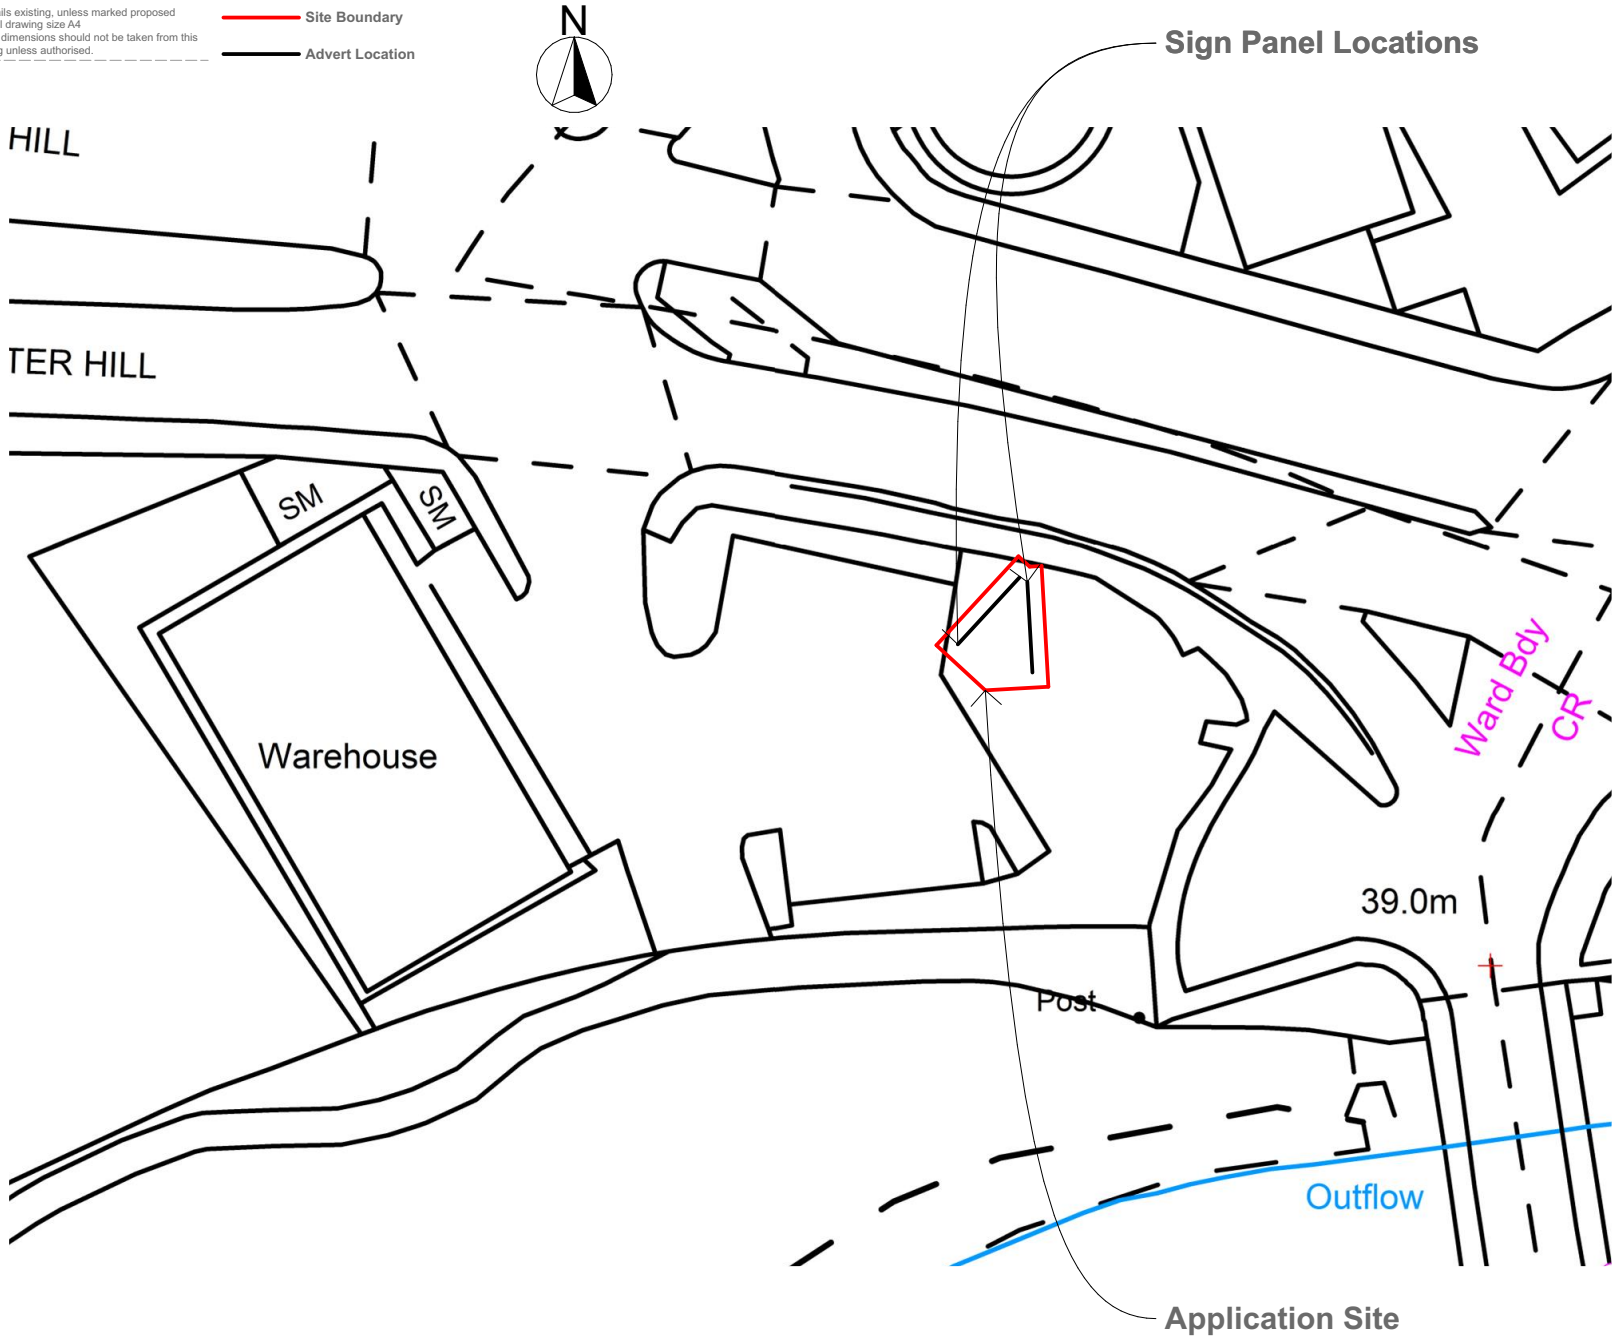

0 10 20 30 40 50

Alight Media
58-59 Great Marlborough Street
London
W1F 7JY
Tel.020 7183 2346 www.alightmedia.com

Ref:
9145

Project
Land at Webster Hill,
Dewsbury,
WF12 9QA

Drawing Name
Site Plan - Proposed

Drawing Status
PLANNING

Revision
- First Formal Issue CO

Date
25.05.2023

Drawing Scale @ A4
1:500

Layout ID **Revision**
T4799 A4 051

Turnkey A4