PROPOSED FRONT ELEVATION
SCALE 1:50 @ A3.

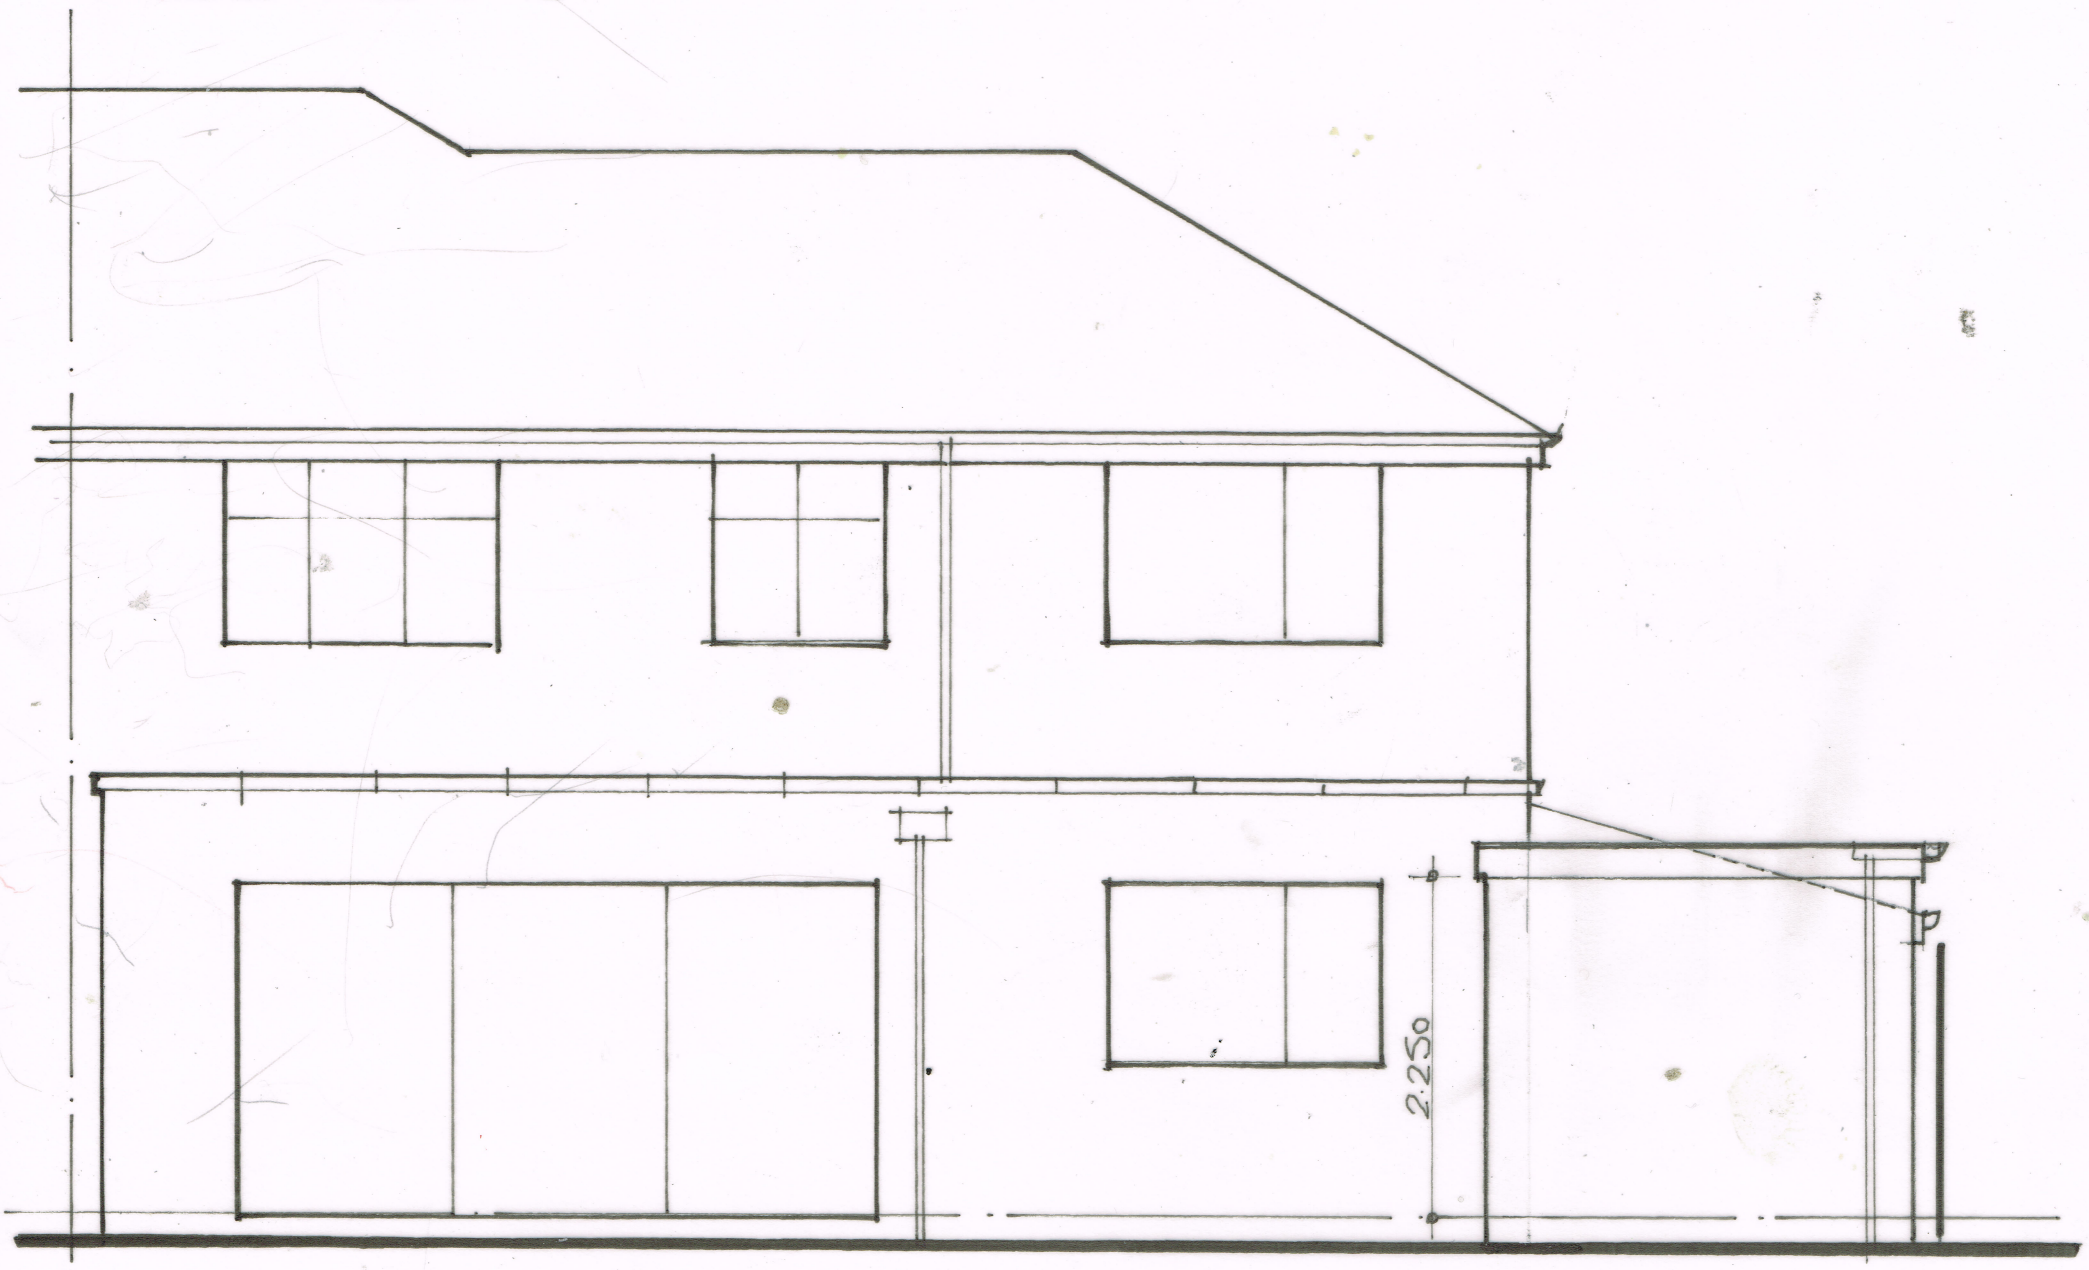

PROPOSED REAR ELEVATION
SCALE 1:50 @ A3.

DRG No HL/100/5